GENDER AND DEVELOPMENT (GAD)

AY 2025-2026

5.6.3

Maternity Policy and Childcare Support Details

CONTENT OF MEANS OF VERIFICATION (MOV)

Primary MOV:

- **Program of Works (POW)**
- **Childminding Center's Inspection and Acceptance Report (IAR)**
- **Purchase Order**
- **Notice of Award**
- **Notice to Proceed**
- **Purchase Request for Childminding Center**

Legal Basis:

- **105-Day Expanded Maternity Law (Republic Act 11210)**

Republic of the Philippines
DAVAO DE ORO STATE COLLEGE
Compostela Davao De Oro
projectdev.main@ddosc.edu.ph
Contact no.: 09951-2024-49

PROJECT : **RENOVATION OF GAD CHILD MINDING CENTER** *Control no:* ***2025-002***

DATE : 25-Mar-25 *Dimension:* ***SEE PLAN***
LOCATION : MAIN CAMPUS *Calendar days:* ***60 calendar days***
ABC : 300,000.00 *Classification:* ***Renovation***
SUBJECT : **POW (PROGRAM OF WORKS BUDGET COST)**

ITEM	DESCRIPTION	QTY	UNIT	UNIT COST	AMOUNT
I	**GENERAL REQUIREMENT**			P	5,500.00
	Temporary Facilities	1.00	l.s	2,500.00	2,500.00
	Occupational Safety and Health Program	1.00	l.s	1,000.00	1,000.00
	Mobilization and Demobilization	1.00	l.s	2,000.00	2,000.00
II	**MASONRY WORKS**			P	29,475.00
Toilet Room (Area = 8.4 sq.m.)					
	CHB #4	150.00	pcs.	25.00	
	Cement (40 kg/bag)	18.00	bags	250.00	4,500.00
	Washed Sand	4.00	cu.m.	900.00	3,600.00
	Drb 10mmØ x 6.0m Gr.33	100.00	kgs.	55.00	5,500.00
	G.I. Tie Wire #16	5.00	kgs.	110.00	550.00
	CW Nails #3	5.00	kgs.	95.00	475.00
Flooring (A = 63 sq.m.)					
	Cement 40 kg/bag	30.00	bags	250.00	7,500.00
	Washed Sand	4.00	cu.m.	900.00	3,600.00
III	**PAINTING WORKS**			P	18,840.00
63 sq.m new flooring paint					
	Masonry Putty	1.00	gal.	850.00	850.00
	Acrylic Chlorinated Rubber Solvent-Top Coating	1.00	pail	6,600.00	6,600.00
	Acrylic Chlorinated Rubber Solvent-Based Coating	1.00	pail	3,200.00	3,200.00
	Concrete Neutralizer	1.00	gal.	750.00	750.00
	Nonsag Epoxy A and B	1.00	set	3,600.00	3,600.00
Consumables					
	Paint Roller	4.00	pcs.	215.00	860.00
	Paint Tray	2.00	pcs.	315.00	630.00
	Mesh tape #5	15.00	rolls	75.00	1,125.00
	Masking Tape #3	15.00	pcs.	35.00	525.00
	Sanding Paper	20.00	pcs.	35.00	700.00
IV	**CARPENTRY** *(WITH INSTALLATION)*			P	30,900.00
D-1	Sinlge Wooden panel 2.1m X 1m with wooden door jamb	1.00	set	8,000.00	8,000.00
D-2	Sinlge Wooden panel 2.1m X 0.9m with wooden door jamb	1.00	set	8,000.00	8,000.00
D-3	Laminated plyboard 3/4" 1.2m x 2.4m	1.00	set	3,500.00	3,500.00
W-1	awning window in analok frame	1.00	set	2,800.00	2,800.00
	Wooden Door jamb	2.00	pcs.	2,700.00	5,400.00
	Door handle	2.00	set	350.00	700.00
	Two way hinges	2.00	set	250.00	500.00
	Door knob	2.00	pcs.	750.00	1,500.00
	Consumables	1.00	lot	500.00	500.00
V	**FINISHING WORKS**			P	55,200.00
Drywall Partition (A = 18.858 sq.m.) vertical 0.6m horizontal 0.4m					
	Metal Studs 35x102mmx3m (0.6mm thk)	26.00	lgth.	200.00	5,200.00
	Metal Tracks 35x102mmx3m (0.6mm thk)	2.00	lgth.	200.00	400.00
	Fiber Cement Board (4.5mm thk.)	20.00	shts.	800.00	16,000.00
Drywall Partition (A = 3 sq.m.)					
	Metal Studs 35x102mmx3m (0.6mm thk)	3.00	lgth.	200.00	600.00
	Metal Tracks 35x102mmx3m (0.6mm thk)	5.00	lgth.	200.00	1,000.00
	Fiber Cement Board (4.5mm thk.)	3.00	shts.	800.00	2,400.00
Tile Works h- 1.2m from ffl.					
	Unglazed Tiles (0.60mx0.60m)	20.00	pcs.	250.00	5,000.00
	Glazed Tiles (0.60mx0.60m)	35.00	pcs.	250.00	8,750.00
	Cement (40 kg/bag)	15.00	bags	250.00	3,750.00
	Tile Adhesive (25kg/bag)	15.00	bags	560.00	8,400.00
	Tile Grout (20kg/bag)	10.00	bags	95.00	950.00
Consumables					
	Blind Rivets 5/32 (500 pcs)	1.00	box	500.00	500.00
	Metal Screw 1"	1.00	box	300.00	300.00
	CW Nails #3	0.50	box	1,000.00	500.00
	Metal Cutting Disc #4	1.00	box	750.00	750.00
	Screw Bit	2.00	pcs.	350.00	700.00
VI	**PLUMBING WORKS**			P	57,109.00
Sanitary line (Lavatories, Floor Drain)					
	PVC Pipe (75mm x 3.0m)	15.00	pcs.	605.00	9,075.00
	PVC Tee (75mm)	3.00	pcs.	100.00	300.00

	PVC Wye (75mm)	1.00	pcs.	125.00	125.00
	PVC P-Trap (75mm)	4.00	pcs.	170.00	680.00
	PVC Elbow (75 mm x 45 deg.)	2.00	pcs.	60.00	120.00
	PVC Elbow (75 mm x 90 deg.)	10.00	pcs.	150.00	1,500.00
	Clean-out (75 mm)	1.00	pcs.	40.00	40.00
	Coupling (75 mm)	5.00	pcs.	35.00	175.00
Sanitary line (Urinal and Water Closet)					
	PVC Pipe (100mm x 3.0m)	15.00	pcs.	800.00	12,000.00
	PVC Elbow (100mm x 45 deg.)	1.00	pcs.	75.00	75.00
	PVC Elbow (100mm x 90 deg.)	1.00	pcs.	95.00	95.00
	PVC Tee (100mm x 75mm)	1.00	pcs.	215.00	215.00
	PVC Tee (100mmx100mm)	1.00	pcs.	260.00	260.00
	PVC Tee Reducer (100mmx50mm)	1.00	pcs.	55.00	55.00
	Clean-out (100 mm)	1.00	pcs.	75.00	75.00
	Coupling (100 mm)	5.00	pcs.	65.00	325.00
Sanitary line and Vent Pipe					
	PVC Tee (50mm x 50mm)	2.00	pcs.	50.00	100.00
	PVC Elbow (50mm x 90 deg.)	2.00	pcs.	60.00	120.00
	PVC Pipe (50mm x 3.0m)	3.00	pcs.	280.00	840.00
Water Supply					
	PVC Pipe 12mm (1/2) x 3.0m	15.00	pcs.	220.00	3,300.00
	PVC Plain Elbow 12mm (1/2)	9.00	pcs.	70.00	630.00
	PVC Plain Tee 12mm (1/2)	5.00	pcs.	15.00	75.00
	PVC Plain Tee end threaded for faucet 12mm (1/2)	3.00	pcs.	15.00	45.00
	200cc Solvent Cement	1.00	can	184.00	184.00
	Teflon Tape	3.00	rolls	50.00	150.00
Fixtures and Accessories					
	Water Closet with Cistern	1.00	set	12,000.00	12,000.00
	Lavatory	1.00	set	2,700.00	2,700.00
	Faucet of Lavatory	1.00	set	1,700.00	1,700.00
	Urinal	1.00	set	3,800.00	3,800.00
	Faucet/Control Valve of Urinal	1.00	set	2,000.00	2,000.00
	Tissue Holder	1.00	set	1,500.00	1,500.00
	Hand Spray (with complete accessories)	1.00	set	1,500.00	1,500.00
	Ordinary Faucet	1.00	pcs.	550.00	550.00
	Floor Drain	1.00	pcs.	800.00	800.00
VII	MATERIAL				197,024.00
VIII	LABOR COST				59,108.00
IX	TOTAL DIRECT COST				256,132.00
X	OCM & PROFIT 10%				25,613.00
XI	VAT 7%				18,255.00
XII	TOTAL CONSTRUCTION COST				300,000.00
				Php	**300,000.00**

Prepared by:

ENGR. FRANCIS DOMINIC D. LUMANCAS
Engineer I

Checked by:

ENGR. GLADYS E. LEONGAS
Project Development Officer II

Reviewed by:

ENGR. IAN DAVE P. CORTEZA
Head, Project Management Unit

Recommending Approval

KIM F. BALOCA, CPA
Chief for Admin and Finance

Approved by:

LILYBETH M. MATUNHAY
SUC President I

Republic of the Philippines

Davao de Oro State College

Poblacion, Compostela, Davao de Oro Province

Renovation of GAD Child Minding Center

AT MAIN CAMPUS, DAVAO DE ORO
STATE COLLEGE,
COMPOSTELA, DAVAO DE ORO

PREPARED BY:

ENGR. GLADYS E. LEONGAS, CE
PROJECT DEVELOPMENT OFFICER II

REVIEWED

ENGR. IAN DAVE P. CORTEZA, ABE
PROJECT MANAGEMENT UNIT HEAD

APPROVED:

LILYBETH M. MATUNHAY
SUC PRESIDENT I

INTERIOR PERSPECTIVE




GAD CHILD MINDING AREA







1 A1 **ADMIN. BUILDING MASTER PLAN**
SCALE 1:1000m

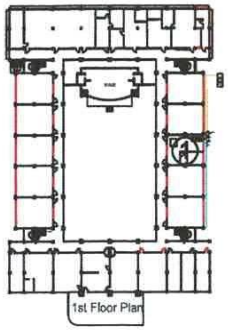

1 -ROOM 108/ GAD OFFICE

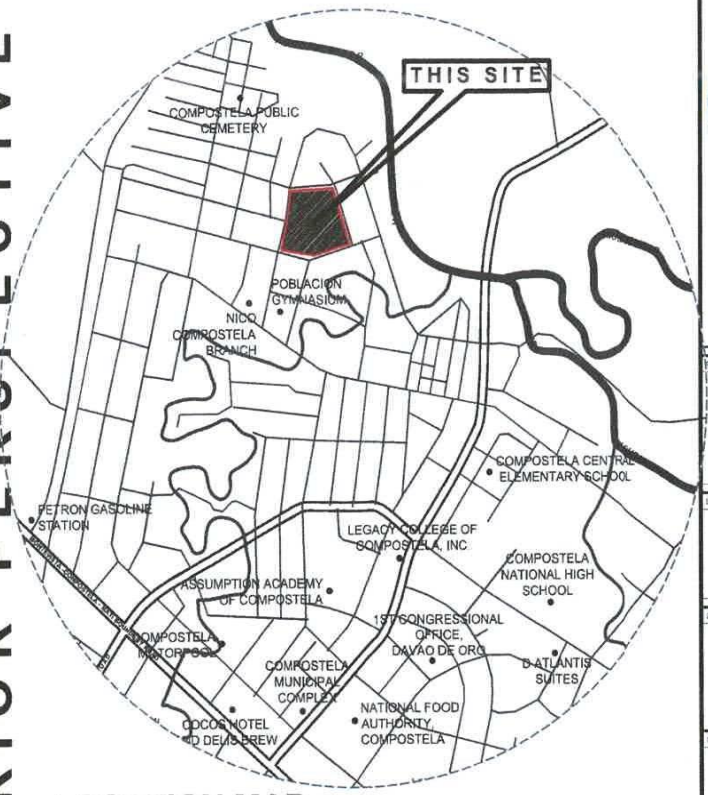

LOCATION MAP

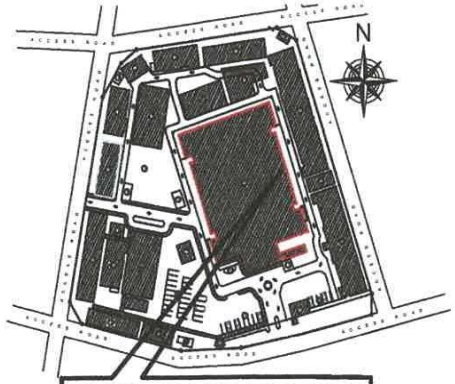

2 A1 **SITE DEVELOPMENT PLAN**
SCALE 1:1000m

Republic of the Philippines
Davao de Oro State College
Poblacion, Compostela,
Davao de Oro Province

PROJECT TITLE:
Renovation of GAD Childminding Center
at
DAVAO DE ORO
STATE COLLEGE,
COMPOSTELA, DAVAO DE ORO

LOCATION:
POBLACION
COMPOSTELA
DAVAO DE ORO

SHEET CONTENT:
INTERIOR PERSPECTIVES
ADMIN. BUILDING MASTER PLAN
SITE DEVELOPMENT PLAN

SKETCH BY:


ENGR. GLADYS E. LEONGAS
PROJECT DEVELOPMENT OFFICER II


REVIEWED:

ENGR. IAN DAVE P. CORTEZA
PROJECT DEVELOPMENT OFFICER III

APPROVED:

LILYBETH M. MATUNHAY
SUC PRESIDENT

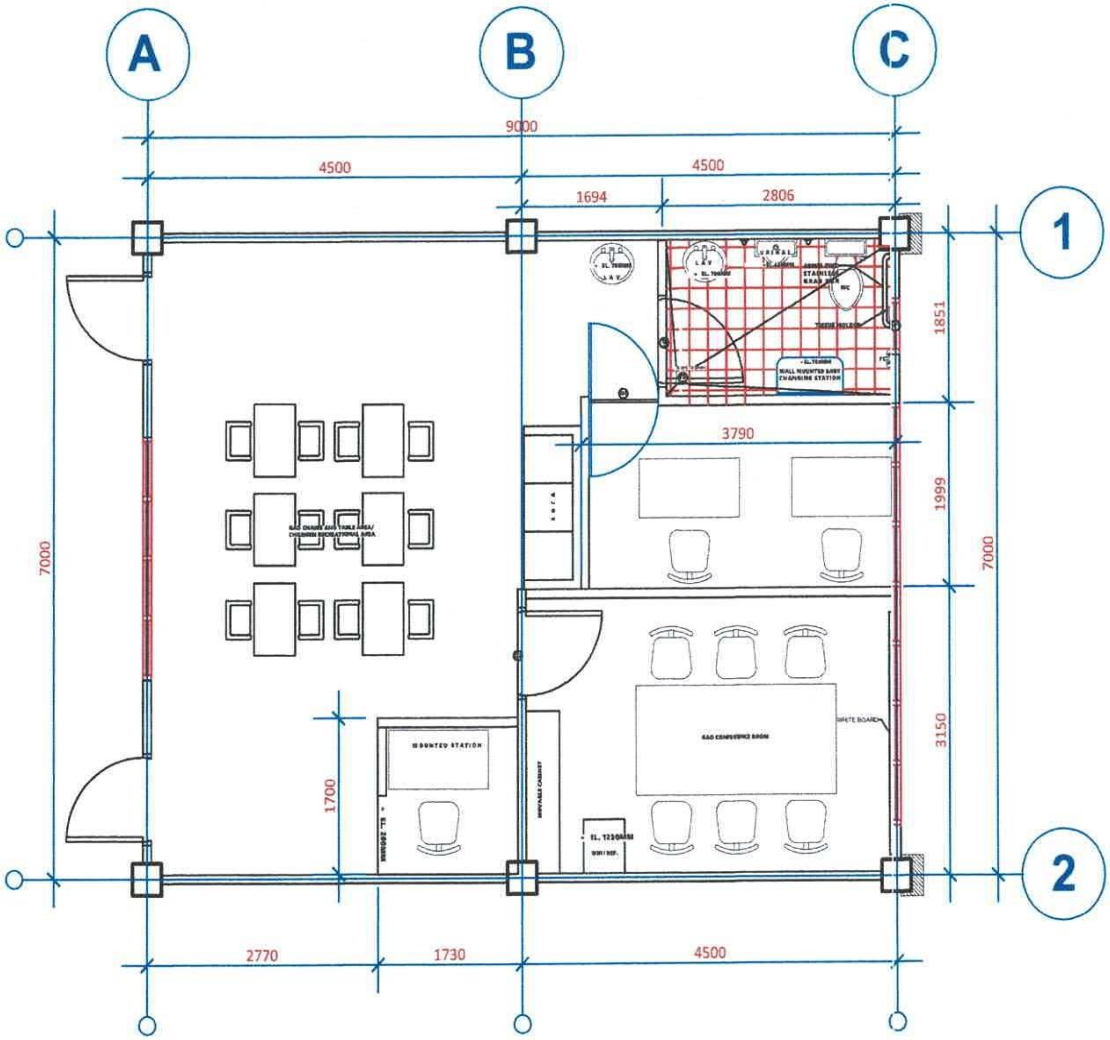


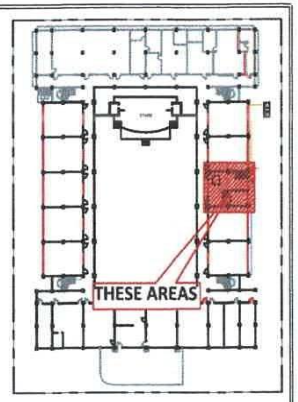

2 STOREY ACAD BLDG.
1ST FLOOR KEYPLAN


2 STOREY ADMIN EAST WING BUILDING
GROUND FLOOR PLAN
1 / A 1 SCALE 1:800

	PROJECT & LOCATION:	SHEET CONTENTS:	DESIGN AND CAD BY:	REVIEWED BY:	APPROVED:	SHEET NO:
Republic of the Philippines **DAVAO DE ORO STATE COLLEGE** Poblacion Compostela Davao de Oro	Renovation of GAD Child Minding Center AT DAVAO DE ORO STATE COLLEGE - MAIN CAMPUS, COMPOSTELA , DAVAO DE ORO	FLOOR PLAN	ENGR. GLADYS E. LEONGAS, CE PROJECT DEVELOPMENT OFFICER II	ENGR. IAN DAVE P. CORTEZA, ABE PROJECT DEVELOPMENT OFFICER III	LILYBETH M. MATUNHAY SUC PRESIDENT I	A 1

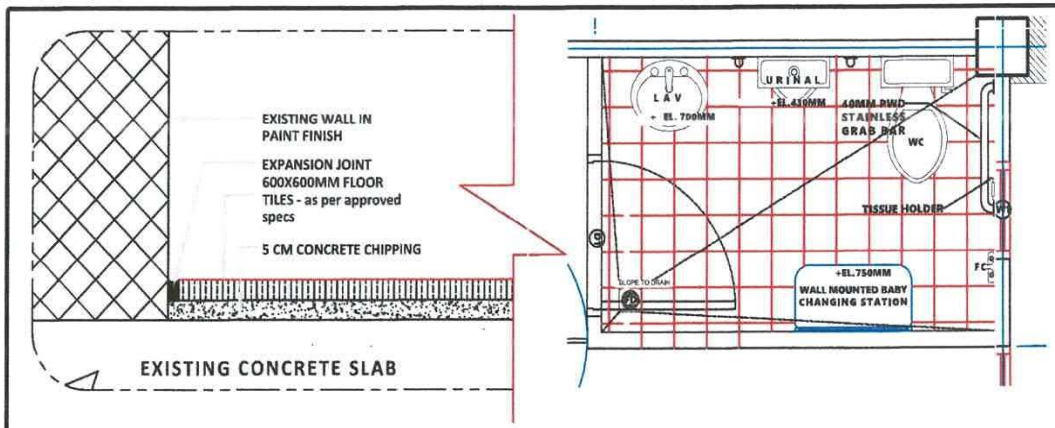



TYPICAL DETAIL

LEGEND			
SL.NO	CODE	DESCRIPTION	REMARKS
1	PT-01	WHITE PAINT FINISH	BY CONTRACTOR
2	ST-01	GLAZED 600mm x 600mm Tiles (Off-white/Ivory)	BY CONTRACTOR
3	ST-02	UNGLAZED 600mm x 600mm Tiles (Off-white/Ivory)	BY CONTRACTOR

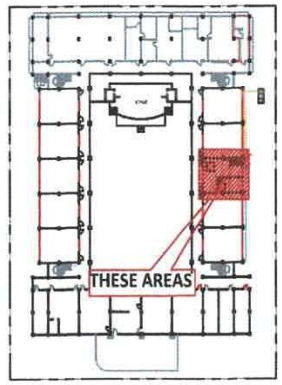

2 STOREY ACAD BLDG.
2ND FLOOR KEYPLAN

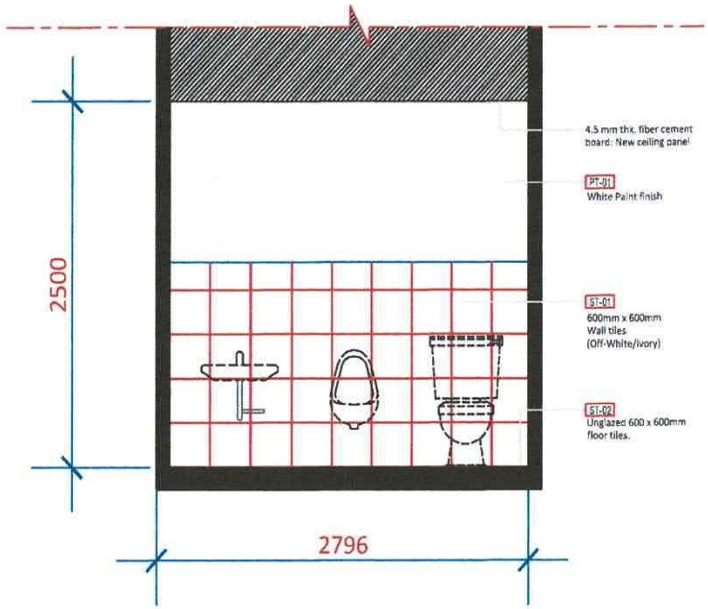

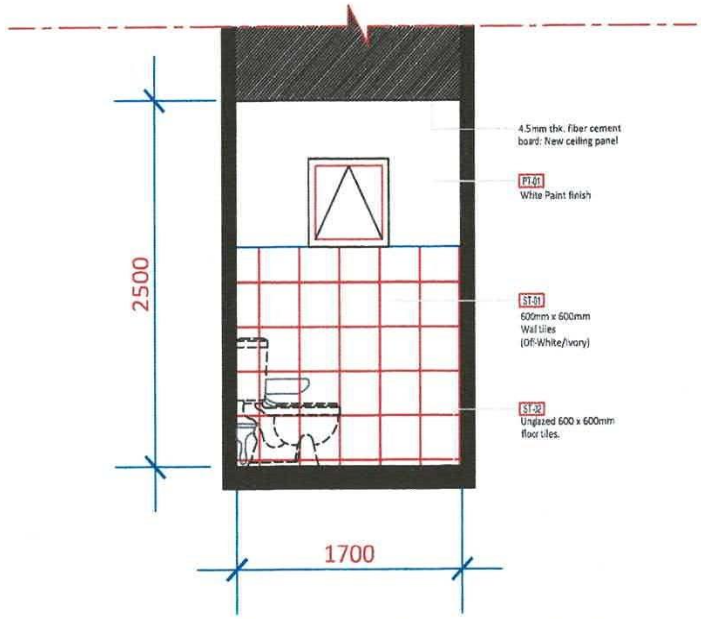


2 STOREY ADMIN EAST WING BUILDING


2 / A 2 C R E L E V A T I O N


SCALE 1:1200

	PROJECT & LOCATION:	SHEET CONTENTS:	DESIGN AND CAD BY:	REVIEWED BY:	APPROVED:	SHEET NO:
Republic of the Philippines DAVAO DE ORO STATE COLLEGE Poblacion Compostela Davao de Oro	Renovation of GAD Child Minding Center AT DAVAO DE ORO STATE COLLEGE - MAIN CAMPUS, COMPOSTELA , DAVAO DE ORO	FLOOR FINISH LAYOUT TYPICAL DETAIL	ENGR. GLADYS E. LEONGAS, CE PROJECT DEVELOPMENT OFFICER II	ENGR. IAN DAVE P. CORTEZA, ABE PROJECT DEVELOPMENT OFFICER III	LILYBETH M. MATUNHAY SUC PRESIDENT I	A 2

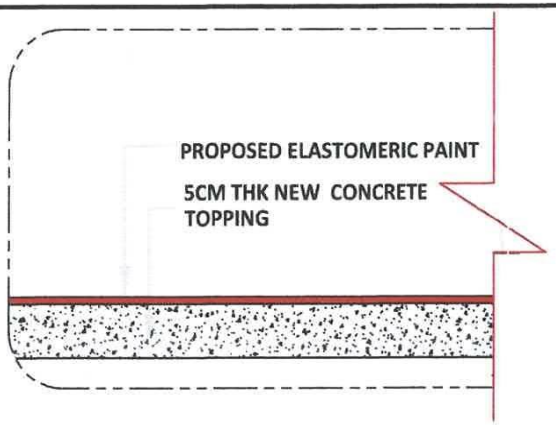


TYPICAL DETAIL

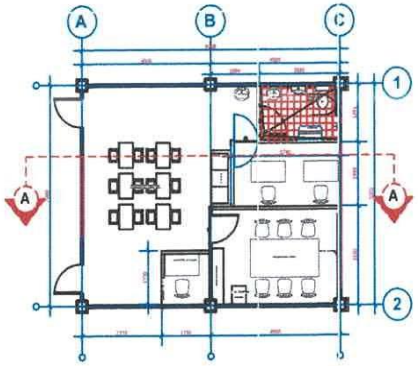

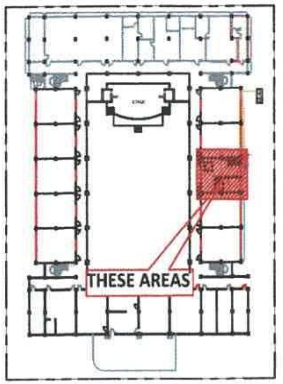


2 STOREY ACAD BLDG.
2ND FLOOR KEYPLAN

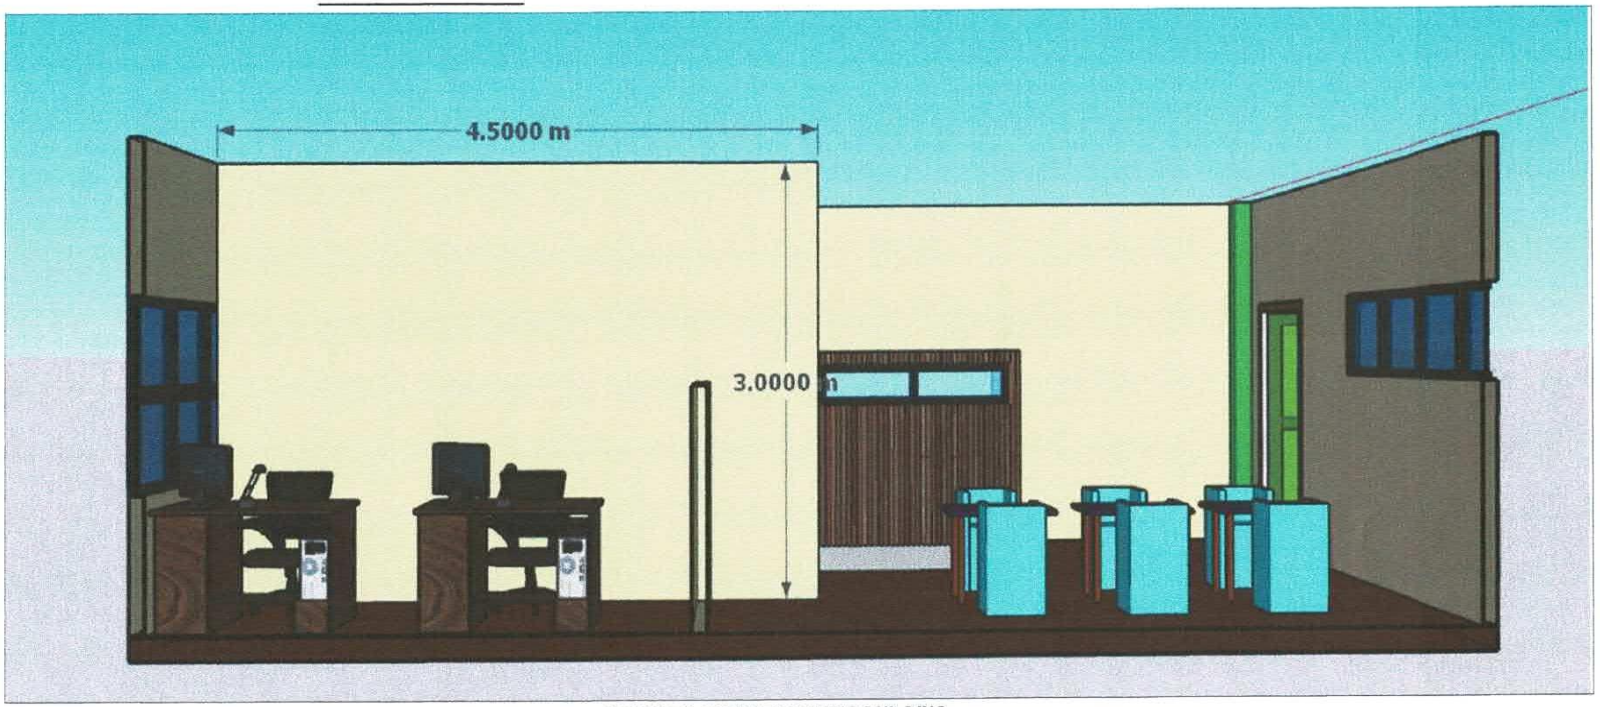


2 STOREY ADMIN EAS TWING BUILDING
LONGITUDINAL ELEVATION


2 / A 2 SCALE 1:1200

Republic of the Philippines **DAVAO DE ORO STATE COLLEGE** Poblacion Compostela Davao de Oro	PROJECT & LOCATION: Renovation of GAD Child Minding Center AT DAVAO DE ORO STATE COLLEGE - MAIN CAMPUS, COMPOSTELA , DAVAO DE ORO	SHEET CONTENTS: FLOOR FINISH LAYOUT TYPICAL DETAIL	DESIGN AND CAD BY: ENGR. GLADYS E. LEONGAS, CE PROJECT DEVELOPMENT OFFICER II	REVIEWED BY: ENGR. IAN DAVE P. CORTEZA, ABE PROJECT DEVELOPMENT OFFICER III	APPROVED: LILYBETH D. MATUNHAY SUC PRESIDENT I	SHEET NO: A 3

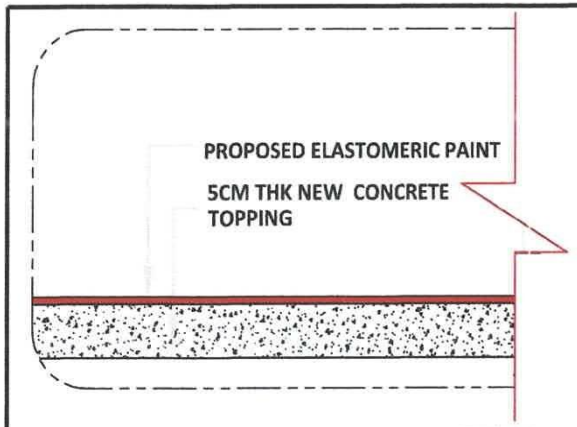


TYPICAL DETAIL

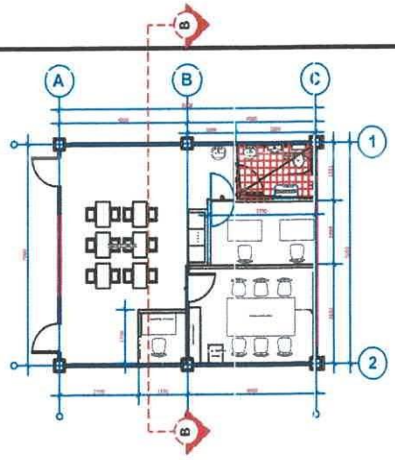

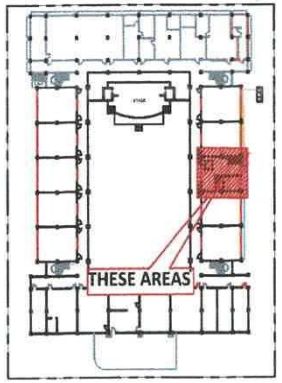


2 STOREY ACAD BLDG.
2ND FLOOR KEYPLAN

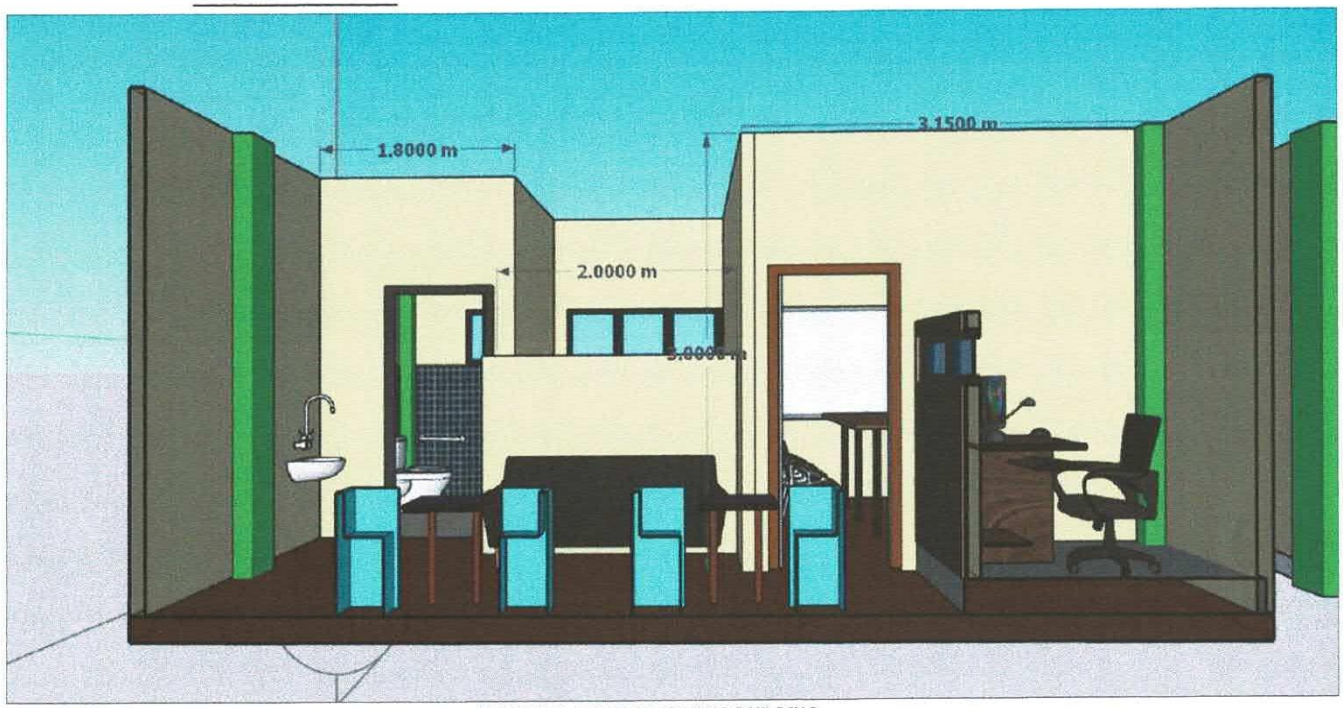


2 STOREY ADMIN EAST WING BUILDING
CROSS-SECTIONAL ELEVATION
2 / A 2
SCALE 1:1200


Republic of the Philippines **DAVAO DE ORO STATE COLLEGE** Poblacion Compostela Davao de Oro	PROJECT & LOCATION: Renovation of GAD Child Minding Center AT DAVAO DE ORO STATE COLLEGE - MAIN CAMPUS, COMPOSTELA, DAVAO DE ORO	SHEET CONTENTS: FLOOR FINISH LAYOUT TYPICAL DETAIL	DESIGN AND CAD BY: ENGR. GLADYS F. LEONGAS, CE PROJECT DEVELOPMENT OFFICER II	REVIEWED BY: ENGR. IAN DAVE P. CORTEZA, ABE PROJECT DEVELOPMENT OFFICER III	APPROVED: LILYBETH M. MATUNHAY SUC PRESIDENT I	SHEET NO: A 4

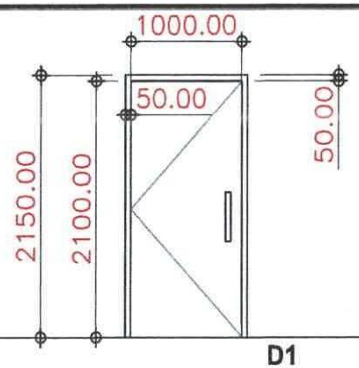


	D1
SPECIFICATION:	SINGLE SWING WOODEN PANEL IN WOODEN DOOR JAMB W/ HANDLE AND LOCKSET.
LOCATION:	GAD CR
NUMBER OF SET:	1 – UNIT

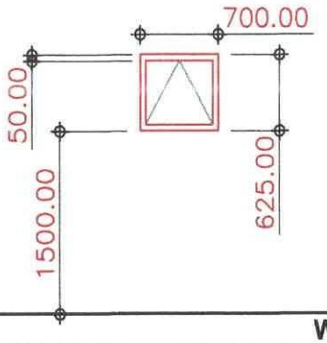


	W1
SPECIFICATION:	10MM THK GLASS PANEL AWNING WINDOW IN ANALOK FRAME (1 MM THK.)
LOCATION:	GAD COMFORT ROOM
NUMBER OF SET:	1 – SET

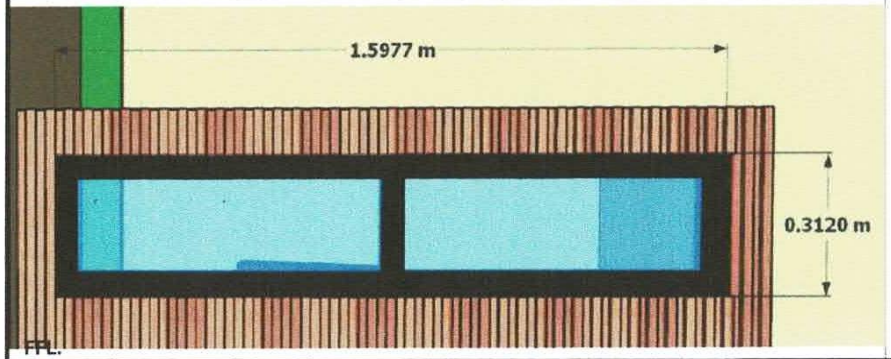

	VISION PANEL
SPECIFICATION:	10MM FIXED GLASS PANEL IN ANALOK FRAME (1MM THK.)
LOCATION:	MOUNTED STATION
NUMBER OF SET:	1 – LOT

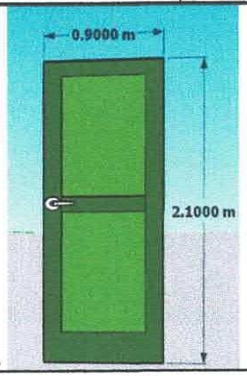

	D2
SPECIFICATION:	WOODEN PANEL DOOR
LOCATION:	GAD CONFERENCE ROOM
NUMBER OF SET:	1 -SET

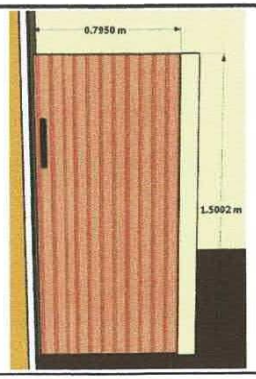

	D3
SPECIFICATION:	LAMINATED PLY BOARD W/ ACC.
LOCATION:	GAD OFFICE
NUMBER OF SET:	1 - SET

1
A 1

2 STOREY ADMIN EAST WING BUILDING

SCHEDULE OF DOORS AND WINDOWS

SCALE 1:400

Republic of the Philippines
DAVAO DE ORO STATE COLLEGE
Poblacion Compostela
Davao de Oro

PROJECT & LOCATION:	SHEET CONTENTS:	DESIGN AND CAD BY:	REVIEWED BY:	APPROVED:	SHEET NO:
Renovation of GAD Child Minding Center AT DAVAO DE ORO STATE COLLEGE - MAIN CAMPUS, COMPOSTELA , DAVAO DE ORO	SCHEDULE OF DOORS AND WINDOWS	ENGR. GLADYSE. LEONGAS, CE PROJECT DEVELOPMENT OFFICER II	ENGR. IAN DAVE P. CORTEZA, ABE PROJECT DEVELOPMENT OFFICER III	LILYBETH M. MATUNHAY SUC PRESIDENT I	A 5

PLUMBING GENERAL NOTES AND SPECIFICATIONS

GENERAL CONDITIONS

THE WORKS EXECUTED UNDER THIS PROJECT SHALL INCLUDE ALL MATERIALS, LABOR AND EQUIPMENT NECESSARY FOR THE COMPLETION OF THE BUILDING AS SHOWN ON THE DRAWING AND AS SPECIFIED HEREIN AFTER. ALL WORKS SHALL BE DONE UNDER THE DIRECT SUPERVISION OF A LICENSE PLUMBER AND IN STRICT ACCORDANCE WITH THE SPECIFICATION AND OF THE METHODS AS PRESCRIBED BY THE NATIONAL PLUMBING CODE OF THE PHILIPPINES.

DRAWING AND SPECIFICATIONS

THE DRAWINGS AND SPECIFICATIONS SHALL BE CONSIDERED COORDINATIVE. ANYTHING NOT SHOWN ON THE PLANS BUT SPECIFIED SHALL BE PART OF THE WORK.

ALTERATION OF PLANS AND CHANGE OF BUILDING MATERIALS

NO ALTERATION ON THE PLAN AND CHANGE OF MATERIALS SHALL BE MADE WITHOUT FIRST CONSULTING THE PROJECT IN-CHARGE

GOOD AND PROPER ENGINEERING PRACTICE SHALL BE THE GUIDELINES FOR THE CONSTRUCTIONS OF UNSPECIFIED ITEMS OF WORK.

MATERIALS

1. PVC (POLY VINYL CHLORIDE) PIPES AND FITTINGS FOR SOIL, WASTE AND VENT PIPES
2. BRONZED GATE VALVE "CRANE PN-36"
3. POLYPROPYLENE PIPES AND FITTINGS - ALL COLD WATERLINES (FUSIOTHERM)
4. WATER CLOSET - CERAMIC WATER CLOSET AS SPECIFIED (PREMIUM COLORS & WHITE COLOR) TANK / FLUSH VALVE TYPE.
5. LAVATORIES - CERAMIC LAVATORIES AS SPECIFIED & (PREMIUM COLORS & WHITE COLOR)
6. KITCHEN SINK - STAINLESS W/ FITTINGS & ACCESSORIES.
7. SOAP AND TISSUE HOLDER - AS SPECIFIED
8. TOWEL BARS AND HOOK - STAINLESS STEEL.
9. DRAINS: FLOOR DRAINS SHALL BE HIGH GRADE STRONG, TOUGH AND EVEN-GRAINED METALS WITH ADJUSTABLE SCREWED COVER NICKEL PLATED.
10. USE FLOOR FLANGE FOR WATER CLOSET.

NOTE: REFER TO PROGRAM OF WORKS FOR THE SPECIFIC MATERIAL TYPE.

SPECIFICATIONS

FOR SANITARY LINES: USE PVC PIPE S-1000

A. 50mmø PVC FOR VENT FIXTURES
B. 100mmø PVC FOR MAIN & WATER CLOSET

FOR WATER LINES: USE POLYPROPYLENE PIPES

A. 20mmø FOR FIXTURES
B. 25mmø PVC FOR BRANCHES
C. 38mmø PVC FOR MAIN LINE

ALL WORKS & INSTALLATIONS SHALL BE DONE OR LAID UNDER CLOSE SUPERVISION OF ASSIGNED SITE ENGINEER/ARCHITECT

MATERIAL SPECIFICATIONS:

WATER LINE-"WAVEN" EKOPLASTIK PPR PIPE FUSION TYPE PN 10 FOR COLD WATER LINES AND PN 16 FOR HOT WATER LINES. 12 MMO FOR BRANCH LINES & 19 MMO FOR MAIN SUPPLY LINES.

DRAINAGE LINE-50mmø TO 100mmø "NELTEX" PVC PIPES SERIES 1000, 150mmO & ABOVE. "NELTEX" PVC PIPES CLASS 35 CONCRETE DRAIN PIPE (CDP) IF OUTSIDE THE BLDG. OR EQUIVALENT E.G. POLYETHYLENE PIPE (PE).

SEWER LINE-50mmø TO 100mmø "NELTEX" PVC PIPES SERIES 1000, 150mmO & ABOVE. "NELTEX" PVC PIPES CLASS 35, OR APPROVED EQUIVALENT E.G. POLYETHYLENE PIPE (PE).

DOWN SPOUTS-DOWN SPOUTS 50mmø TO 100mmø "NELTEX" PVC PIPES SERIES 1000 OR APPROVED EQUAL.

GUTTER STRAINER- STAINLESS BASKET STRAINER WITH MESH OR APPROVED EQUAL BE PROVIDED AT EVERY DOWNSPOUT

VENT PIPES- 50mmø TO 100mmø "NELTEX" PVC PIPES SERIES 1000 OR APPROVED EQUAL.

GATE VALVES- PPR ALTERNATIVE GATE VALVES OR STEEL GATE VALVES (OR APPROVED EQUIVALENT).

CHECK VALVES- PPR ALTERNATIVE CHECK VALVES OR STEEL GATE VALVES (OR APPROVED EQUIVALENT).

WATER METER- HIGH QUALITY APPROVED MATERIAL.

FLOOR DRAIN- STAINLESS STEEL FLOOR DRAIN OR APPROVED MATERIAL.

INSTALLATION


1. INSTALL PLUMBING FIXTURES FREE AND OPEN TO AFFORD EASY ACCESS FOR CLEANING.
2. INSTALL PLUMBING FIXTURES AS INDICATED ON DRAWING, FURNISHING ALL BRACKETS, CLEATS, PLATES AND ANCHORS REQUIRED TO SUPPORT FIXTURES RIGIDLY IN PLACE.
3. INSTALL ALL FIXTURES AND ACCESSORIES IN LOCATIONS DIRECTED IN ACCORDANCE WITH MANUFACTURE'S INSTRUCTION, MINIMIZING PIPE FITTINGS
4. PROTECT ITEMS WITH APPROVAL MEANS TO MAINTAIN PERFECT CONDITIONS. REMOVE WORK DAMAGED OR DEFECTIVE AND REPLACED WITH PERFECT WORK WITHOUT EXTRA COST TO OWNER
5. ALL P.V.C. SOIL, WASTE AND DRAINAGE PIPE SHALL HAVE A MINIMUM SLOPE OF 2%
6. VERTICAL PIPE SHALL BE SECURED STRONGLY BY HOOKS TO BUILDING FRAMING. PROVIDE SUITABLE BRACKET OR CHAIRS AT THE FLOORS FROM WHICH THEY START. WHERE AN END OR CIRCUIT VENT PIPE FROM ANY FIXTURES OR LINE OF FIXTURES IS CONNECTED TO A VENT LINE SERVING OTHERS FIXTURES, CONNECTION SHALL BE AT LEAST FOUR (4) FEET 1.20M ABOVE FLOOR IN WHICH FIXTURES LOCATED, TO PREVENT USE OF ANY VENT LINE AS A WASTE. HORIZONTAL PIPE SHALL BE SUPPORTED BY WELL SECURED STRAP HANGERS.
7. PPR PIPES - USE TEFLON TAPE OR WHITE LEAD WHEN TIGHTENING THREADED JOINTS.
8. MAIN VENT PIPE MUST BE 2" DIA. PPR PIPE.

LEGEND


LAV	LAVATORY
WC	WATERCLOSET
FD	FLOOR DRAIN
F	FAUCET
URI	URINAL
CO	CLEANOUT
SV	SEPTIC VAULT
SS	SOIL STACK
VS	VENT STACK
VSTR	VENT STACK THRU ROOF
HB	HOSE BIB
MS	METER STOP
M	WATER METER
GV	GATE VALVE
CV	CHECK VALVE
	STORMWATER DRAINAGE LINE
	WATER DISTRIBUTION LINE
	SANITARY LINE

Republic of the Philippines
DAVAO DE ORO STATE COLLEGE
Poblacion Compostela
Davao de Oro


PROJECT & LOCATION:	SHEET CONTENTS:	CAD BY:	REVIEWED BY:	APPROVED:	SHEET NO.
RENOVATION OF GAD CHILD MINDING CENTER AT DAVAO DE ORO STATE COLLEGE- MAIN CAMPUS PUROK 10, COMPOSTELA DAVAO DE ORO	PLUMBING NOTES	ENGR. GLADYS E. LEONGAS, CE PROJECT DEVELOPMENT OFFICER II	ENGR. IAN DAVE P. CORTEZA, ABE PROJECT DEVELOPMENT OFFICER III	LILYBETH M. MATUNHAY SUC PRESIDENT I	P1 3|1

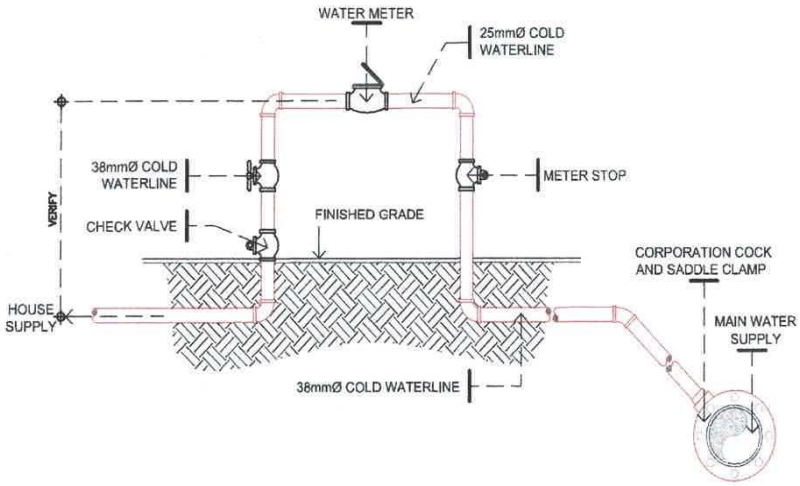


WATER METER CONNECTION DETAIL

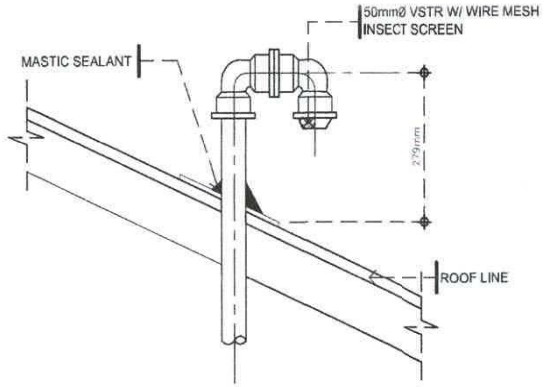

VENT THRU ROOF END CAP DETAIL

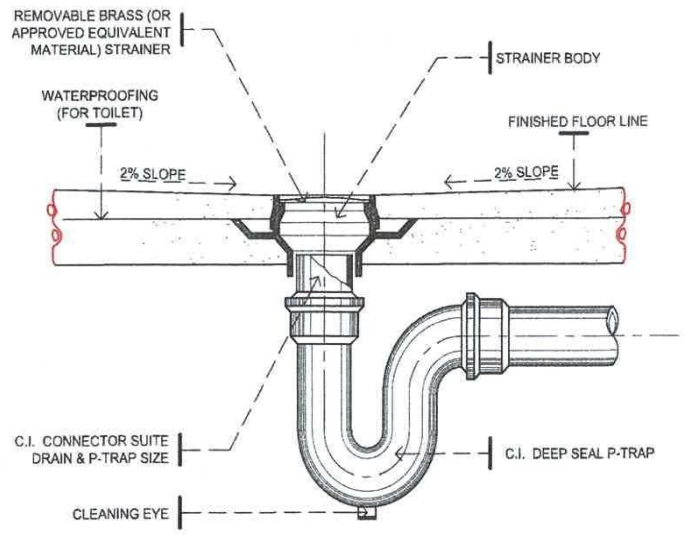


FLOOR DRAIN DETAIL

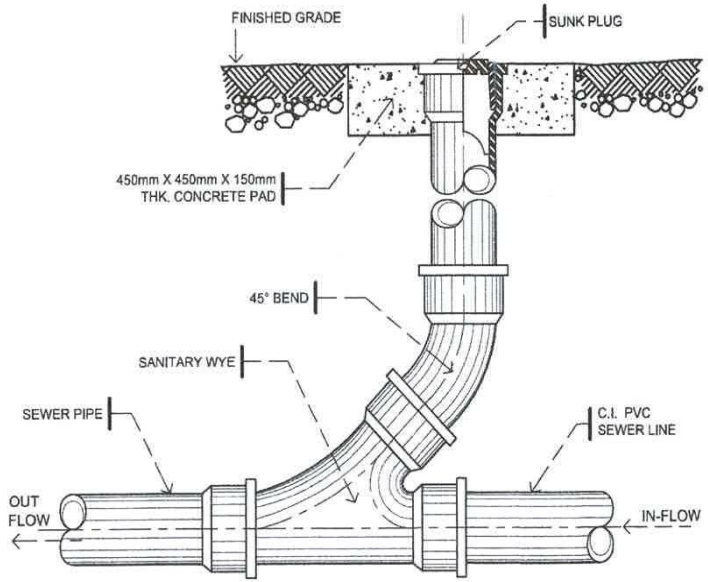

GROUND CLEAN OUT DETAIL

Republic of the Philippines **DAVAO DE ORO STATE COLLEGE** Poblacion Compostela Davao de Oro	PROJECT & LOCATION: RENOVATION OF GAD CHILD MINDING CENTER AT DAVAO DE ORO STATE COLLEGE- MAIN CAMPUS PUROK 10, COMPOSTELA DAVAO DE ORO	SHEET CONTENTS: PLUMBING NOTES	CAD BY: ENGR. GLADYS E. LEONGAS, CE PROJECT DEVELOPMENT OFFICER II	REVIEWED BY: ENGR. IAN DAVE P. CORTEZA, ABE PROJECT DEVELOPMENT OFFICER III	APPROVED: LILYBETH M. MATUNHAY SUC PRESIDENT I	SHEET NO P1 3 2

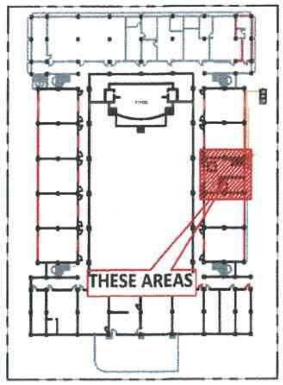

2 STOREY ACAD BLDG.
1ST FLOOR KEYPLAN

TO NEAREST DRAINAGE
TO EXISTING SEPTIC TANK
PVC SANITARY LINE #4 MAIN LINE URINAL & WATER CLOSET
SANITARY MAIN LINE PVC #3 FLOOR DRAIN, 2-LAVATORY
PVC #2 VTR WITH VENT END CAP
PVC #4 C.O.
PVC #2 C.O.
½ PPR PIPE FROM WATER SOURCE
GATE VALVE
FROM EXISTING WATER LINE

2806
1851

+ EL. 700MM LAV
LAV + EL. 700MM
URINAL +EL.430MM
40MM PWD STAINLESS GRAB BAR
WC
TISSUE HOLDER
+EL.750MM WALL MOUNTED BABY CHANGING STATION
SLOPE TO DRAIN
FD
FC
W1
D1
D3

NOTE: All hairline cracks (walls) should be repaired (apply with concrete epoxy), re-plastered, re-casted, and repainted (for walls). Interior walls should be repainted with satin/ semi-gloss paint (verify PMU for exact color). dimension may vary on site. Cloud marks must be demolish. Actual site situation must prevail.

ADMIN BUILDING EASTWING
1 / P 1 PWD CR BLOWUP PLAN
SCALE 1:300

Republic of the Philippines
DAVAO DE ORO STATE COLLEGE
Poblacion Compostela
Davao de Oro

PROJECT & LOCATION:	SHEET CONTENTS:	DESIGN AND CAD BY:	REVIEWED BY:	APPRC	SHEET NO:
Renovation of GAD Child Minding Center AT DAVAO DE ORO STATE COLLEGE - MAIN CAMPUS, COMPOSTELA , DAVAO DE ORO	PLUMBING PLAN	ENGR. GLADYS E. LEONGAS, CE PROJECT DEVELOPMENT OFFICER II	ENGR. IAN DAVE P. CORTEZA, ABE PROJECT DEVELOPMENT OFFICER III	LILYBETH M. MATUNHAY SUC PRESIDENT I	P 1/1

APPENDIX 62

INSPECTION AND ACCEPTANCE REPORT

Entity Name: **Davao de Oro State College** Fund Cluster : **164**

Supplier: **ARJ4 CONSUMER GOODS TRADING**	**IAR No. :SEP-2024-11-00060**
PO NO: **2024-10-617** Date :**10/03/2024**	**Date: 11-19-2024**
Requisitioning Office/Dept. : **GAD MAIN**	Invoice No. :
	Date:

Stock/ Property No.	Description	Unit	Quantity
SEMI-FF-0050	Purchase of Child-friendly furniture and equipment- Kids study table with chairs includes 1 table 49cmx79cm and 2 chairs 30cmx42cm, plastic, durable, odorless, smooth surface	Set	6
OSM-0595	Table corner guards and outlet cover- cornerguards-2m length, 23*8mm(W*T) clear PVC, Outlet cover-3.2*2*2cm,ABS material-assorted colors	Set	9
OSM-0596	First aid kit- Size: 22.1 x 17.2 x 9.3cm / 8.7 x 6.7 x 3.6inch, Weight: 840g / 1.8lbs, Material: 600D polyester, Packaging includes:(165PCS)- 1 x First aid kit bag, 60 x Adhesive Dressings, 2 x Triangular Bandage 96*96*136CM, 1 x First Aid Booklet, 2 x Pressure Bandages 10*450CM, 1 x Hypo Allergenic Tape 1*180CM, 1 x Fever Scan Strip, 1 x Notepad, 1 x Pen, 1 x Tweezers 12CM, 1 x Shears 14.5CM, 2 x Eye Pad, 5 x Skin Cleaning Wipes,1 IN CPR, 4 x Non-Adherent Wound Dressings 7.5C*7.5CM, 5 x Non-Adherent Wound Dressings 5*5CM, 1 x Emergency Blanket 160*210CM, 4 x Hydro Gel 3.5g, 6 x Gloves,1 pair in CPR L, 10 x Plastic bag, 10 x Safety Pins, 8 x Cotton Gauze Swabs 7.5*7.5CM,5 x Cotton Gauze Swabs 5*5CM, 1 x Wound Closures, 5 x Splinter Probes, 25 x Iodine Cotton Stick,1 x Resuscitation face mask in CPR, 1 x Wound Dressings	Set	1
SEMI-FF-0040	Sofa Set 3 seater sofa 80"L x 32" W x 35" H with 2 pcs 1 seater sofa39" L x 32" W x 35" H-leather-gray , Pillow gray 50x50cm cotton, center table-120*60*41cm bakewood and steel legs-gray color	set	1
OSM-0597	1 set Puzzle Mat Number 0-9 and 2 sets Alphabet A-Z 30cmx30cm each and 10cm thickness	bundle	3
OSM-0598	Puzzle Mat Animals 15 pcs Assorted 60cmx60cm each and 10cm thickness	bundle	4
OSM-0599	Puzzle Mat Fruits 15 pcs assorted 60cmx60cm each and 10cm thickness	bundle	4
OSM-0600	Shape Sorters 5 in 1 (xylophone 24cmX12cm, sorting tower 15cmX6.1cm, geometric shape sorter 12x12x5cm, sorting clock 17cm x 17cm x 25cm, abacus roller coaster 10cm x 8.5 cm)	set	1
OSM-0601	Memory Matching Cards -Paper material, 11 x 11cm/4.3 x 4.33 inches, 1 box	box	2
OSM-0602	Alphabet Blocks- assorted color, 16 pcs per pack, 19*20*5cm, plastic materials	pack	1
OSM-0603	Number Blocks- 1 set 100 pcs 2cm x 2cm each cube linking cubes blocks	set	2
OSM-0604	Flashcards- (Animals- cardboard material, 36pcs/set, 7.6cm x 11.7cm size) , shape-(cardboard material, 36pcs/set, 7.6cm x 11.7cm size) colors-(cardboard material, 36pcs/set, 7.6cm x 11.7cm size), time-(cardboard material, 36pcs/set, 7.6cm x 11.7cm size) fruit-(cardboard material, 36pcs/set, 7.6cm x 11.7cm size), body part-(cardboard material, 36pcs/set, 7.6cm x 11.7cm size)	set	2

11/20

OSM-0605	Building Blocks (LEGO, Mega Bloks, etc.)- 2 sets, 82 pcs each set, 2.5 inches long and wide and 2 inches high, assorted color, made of lightweight, durable, washable and non-toxic plastic materials.	set	2
OSM-0606	Pretend Play Sets (Kitchen)- 95cm Kitchen toy, 55*32*95cm, High-quality ABS plastic, 73pcs- 20 random uncut food, 10 pots and spoons (6 scoops, soup pot, pan, 2 pot lids), 6 bottles, 3 boxes, 6 taps (faucet, drawing board, basket, bluetooth, 2 door panels) , 9 pieces for dining table, 15 pieces for side table, 4 pots	set	1
OSM-0607	Doctor Set Toys Pretend Play- 53 pcs, plastic materials, 14*14.5*22cm, stethoscope, removable dental dentures, removable syringes, thermometers, toothpaste, extraction forceps, ointments, mouth mirrors, medicine Bottles, pliers, tooth grinding tools, toothbrush,tablets, capsules, lozenges, visit cards, ID cards, doctor's suit and portable doctor toy bags.	set	1
OSM-0608	Pretend Play Sets (tool set))- 42-piece set toolbox styles randomly, Toolbox toys dimensions are 32.9*27.3*9.2cm, assorted tool set, any color	set	1
OSM-0609	Play Dough & Clay- 12 Colors Play Dough Plasticine For Kids Safe Colored Clay, 17mm x 66mm x 236mm, 56g single pack capacity	set	5
OSM-0610	Xylophone Drum Set, Sensory Educational Toys, Wooden Percussion Toys, Musical Instrument Toys, 39cmx23cmx8cm/15.35inchx9.06inchx3.15inch, wood and metal	set	1
OSM-0611	Magnetic Tiles- 120 pcs, magnetic and plastic materials, non-toxic, 33.5x25x7.8cm, assorted colors	set	1
SEMI-BOOKS-0001	Coloring Books- Material : Paper, Size 19x16cm, 1 coloring book (5 sheets consisting of 1 cover & 4 pictures), 1pc water pen (refill with water)	pc	10
SEMI-BOOKS-0001	Bible Story Books For Kids SET With English Tagalog Translation, tiles: Joseph and Mary, The Raising Of Lazarus, The Prodigal Son, The Resurrection Of Jesus Size: 28 x 21 x 0.20 cm No. of Pages: 16 pp Material: Paperback	set	2
SEMI-BOOKS-0001	49 pcs Colored English/Tagalog Translation Kid Children Story books, assorted, 6.5x8.5 inches, 24 pages, Material: Paperback, Filipino/Tagalog story books	set	1
SEMI-BOOKS-0001	Board Books Tagalog Books For Kids Educational, TITLES:Ang Aming Pamilya, Ang Ating Pamayanan, Ang Katutubong Awitin Sa Pilipinas, Ang Kulturang Pilipino, SIZE: 16.50 x 14.90 x 0.60 cm, NO. OF PAGES: 10 pages, MATERIAL: Board Book	set	2
SEMI-BOOKS-0001	My First 1000 Words with Tagalog Translation books, Size 23.10 cm x 18 x 3, NO. OF PAGES 96 pp, hardback	pc	4
SEMI-BOOKS-0001	Activity Workbook for kids (pagbasa, pagsulat, at matuto sa wikang Filipino), Alphabetong Filipino, Pag bilang, Pagsasanay sa pagbasa, Mga bahagi ng katawan, Mga kulay, Pagbasa ng mga salita, Total Pages: 100 pages, Material: Paper	pc	4
SEMI-BOOKS-0001	Kids First Dictionary of 500 Words, Books for Kids, L: 10.5 INCH W: 0.5 INCH H: 13.7 INCH, 80 Pages , paper material	pc	4
SEMI-BOOKS-0001	Human Body Children's Encyclopedia (Hardback), Books for Kids, L: 8.75 INCH W: 0.5 INCH H: 11.25 INCH, 120 Pages,paper material	pc	4
SEMI-BOOKS-0001	Phonics Alphabet Sounds A to Z , Books for Kids (Paperback), L: 8.5 INCH W: 0.17 INCH H: 11.0 INCH, 56 Pages, paper material	pc	4
SEMI-BOOKS-0001	Very First Sight Words Sentences Level 1, Books for Kids, L: 8.5 INCH W: 0.2 INCH H: 11.0 INCH, 64 Pages, paper material	pc	4

SEMI-BOOKS-0001	505 Activities for Kids , Books for Kids (Paperback), L: 8.5 INCH W: 0.31 INCH H: 11.0 INCH, 128 Pages, paper material	pc	4
SEMI-BOOKS-0001	Etiquette on Good Behaviour Book 2, Books for Kids (Paperback), L: 8.5 INCH W: 0.14 INCH H: 11.0 INCH, 48 Pages, paper material	pc	4
SEMI-BOOKS-0001	Wipe and Write Again - Animals, Books for Kids, L: 8.5 INCH W: 0.39 INCH H: 11.0 INCH, 16 Pages, paper material	pc	4
SEMI-BOOKS-0001	Big Educationa 16l Posters Learning Wall Chart Set for Kids Babies Early Educational Number Letter Toys- Large -sized learning posters, including numbers, weeks, shapes, planets, colors, farm animals, months, seasons, times, addition, subtraction, multiplication and division, etc., with 60 sticker dots, which can be pasted after tearing, Material: eco friendly cardboard, Size: 42 * 28cm/16 * 11in	set	1
OSM-0612	Hand Grab Boards Puzzle Toys Cognition Tangram Jigsaw Educational Toys for Kids, Animals, Transports, Numbers, Fruits & Vegetables, alphabets, 30cm x 22.5cm x 1cm, Packaging: 1×Wooden Hand Grab Boards Puzzle, wooden materials.	set	2
SEMI-BOOKS-0001	Children's Encyclopedia Large format Hardcover English book,Hardcover size: 22*29cm,416-page, structured from A to Z,	pc	2
SEMI-BOOKS-0001	10 books- 100 Things to Know About Science Space History Food Numbers Kids Early Education, Hard Cover, Size: 25x17.5cm, Pages: 128 Pages/Book, Language: English	set	2
SEMI-FF-0040	Sofa bed with 2 pillows, (Thickness x Width x Length) 6x60x73, Removable and washable fabric polyester cover, high quality foam	set	1
OSM-0613	10 pcs Storage bins and organizers for toys, Size: Large: 37.8 x 24.5 x 25 cm, Material: imitation hemp + cardboard, assorted colors	set	1
OSM-0614	Wall decorations/stickers, Penguin/ Bear/ Giraffe/ Elephant/ Bird/ Rabbit/ Cloud/ Train style, Compact Size: 70CM (Length) x 50CM (Wide), Finished Size: 73CM (Length) x 55CM (Wide), Color: Multicolor, Material: PVC/ Vinyl, Installation Method: Self-Adhesive	bundle	1
OSM-0615	wall mounted 1000ml alcohol dispensers, 13.3*11.5*30cm, white, 6w, with usb cable	pc	2
OSM-0616	Indoor Castle Tent for Kids, Size : Large High Quality : It is safe and environmentally friendly, skin-friendly and breathable, does not shrink or fade, wear-resistant and durable, Material: Cotton cloth +fiberglass rod, Size: 150x110x110cm(59X43X43inch) (display size), Package include: 1*tent + star led light + colorful flags + storage bag	pc	2
SEMI-FF-0051	White Board 1200×900mm 36IN×48IN , Magnetic, Spec. 2: Aluminum frame with ABS corner, Aluminum frame with ABS corner for longer shelf life,	pc	1
SEMI-FF-0052	Children's room solid wood large-capacity Toy Storage Cabinet -Large capacity- 104x30x114 cm	pc	4
SEMI-TSE-0045	Mini Refrigerator- Cooling Technology(Freezer): Defrost, Real Inverter Compressor, Inox Finish for Durability, Adjustable Wireshelves, Hidden Handle, Reversible Door, Total Net Capacity: 155L, Total Fridge Capacity: 115L, Total Freezer Capacity: 40L, Rated Voltage: 220V-240V Energy Consumption:, Net Weight: 35kg, Dimension (WxDxH): 500mm x 580mm x 1230mm	unit	1

SEMI-ICT-0078	SMART TV 65 inches ultra HD (UHD) 4k with wall bracket and 10 meters HDMI Cable, Bluetooth Connectivity, Netflix, Youtube, Wifi/LAN, USB 2.0, Invisible Speakers, Wake on LAN, OSD Multi Language, Zoom, Weight: Gross: 29.5 kg | Net: 19.0 kg, Dimension (WxDxH): with Stand: 1447 x 271 x 902 mm, Dimension (WxDxH): without Stand: 1447 x 79 x 835 mm	unit	1
OSM-0617	Wall clock- 12 inches Round Wall Clock Wooden Frame, 360mm / 14 inches	pc	1
OSM-0618	Indoor Foldable Fence 172x172 cm pink/white 16pcs playpen+2pcs movable gate	set	2
SEMI-FF-0014	cork board-90x60cm, Wood frame with ABS corner for longer shelf life, Material: Cork sheet + Fiberboard, Cork sheet + Fiberboard, Hangable holes in plastic corners, Aluminum frame with ABS corner	pc	1
SEMI-FF-0005	Children Cartoon Bean Bag Sofa Chair Slipcover No Filler Washable, Material:Fabric Eco-friendly flocking PVC, Color: any color, Dimensions, (approx.): Inflation :110*110*85cm/43.31*33.46 inches, Thickness :0.55mm/0.02 inch plastic, Load :150kg	pc	2
OSM-0619	6in1 BLOCKOUT HIGH QUALITY Dimmer Bedroom Curtains Double Layer Modern Ring Curtains 7ft/8ft, 6in1 WIDTH - (double layer) adjustable up to 110inches, color gray	pc	2
OS-0297	Office/school Supplies- Nursery-Kinder Plastic Envelop with Office Supplies Inside (1 pad paper,1 large pencil,12pcs or 1 box crayon regular size, eraser 1.8*3.8*1cm/1.8*5*1cm, colored paper 12 pcs assorted color,round head scissor 135mm*65mm any color, sharpener 4cm * 3.5cm * 2.5cm double hole, ruler 12 inch (30 cm) plastic, 20 pcs short bond paper)	set	12

INSPECTION

Date Inspected: 11/20/24

Inspected, verified and found in order as to quantity and specifications

HONEY ROSE LADYLEEN M. DELA CRUZ
Administrative Aide VI

Inspection Officer/Inspection Committee

ACCEPTANCE

Date Received: NOV 21 2024

☑ Complete

☐ Partial (specify quantity)

RENATO L. EGO-OGAN
Supply and/or Property Custodian

PURCHASE ORDER
DAVAO DE ORO STATE COLLEGE
Entity name

Supplier	**ARJ4 CONSUMER GOODS TRADING**	P.O. NO:	2024-10-617
Address:	**LOT 2, B.3, SAMANTHA HOMES, MATINA PANGI, DAVAO CITY**	DATE:	10/03/2024
TIN:		MODE OF PROCUREMENT: NEGOTIATED PROCUREMENT - H	

GENTLEMEN:

Please furnish this office the following articles subjected to the terms and conditions contained herein:

Place of Delivery :	DAVAO DE ORO STATE COLLEGE (GAD,MAIN)	Delivery term :	**60 DAYS**
Date of Delivery :		Payment term :	

Stock / Property No.	UNIT	DESCRIPTION	QUANTITY	UNIT COST	AMOUNT
	Set	Purchase of Child-friendly furniture and equipment- Kids study table with chairs includes 1 table 49cmx79cm and 2 chairs 30cmx42cm, plastic, durable, odorless, smooth surface	6	3,320.36	**19,922.16**
	Set	Table corner guards and outlet cover- cornerguards-2m length, 23*8mm(W*T) clear PVC, Outlet cover-3.2*2*2cm,ABS material-assorted colors	9	332.83	**2,995.47**
	Set	First aid kit- Size: 22.1 x 17.2 x 9.3cm / 8.7 x 6.7 x 3.6inch, Weight: 840g / 1.8lbs, Material: 600D polyester, Packaging includes:(165PCS)- 1 x First aid kit bag, 60 x Adhesive Dressings, 2 x Triangular Bandage 96*96*136CM, 1 x First Aid Booklet, 2 x Pressure Bandages 10*450CM, 1 x Hypo Allergenic Tape 1*180CM, 1 x Fever Scan Strip, 1 x Notepad, 1 x Pen, 1 x Tweezers 12CM, 1 x Shears 14.5CM, 2 x Eye Pad, 5 x Skin Cleaning Wipes,1 IN CPR, 4 x Non-Adherent Wound Dressings 7.5C*7.5CM, 5 x Non-Adherent Wound Dressings 5*5CM, 1 x Emergency Blanket 160*210CM, 4 x Hydro Gel 3.5g, 6 x Gloves,1 pair in CPR L, 10 x Plastic bag, 10 x Safety Pins, 8 x Cotton Gauze Swabs 7.5*7.5CM,5 x Cotton Gauze Swabs 5*5CM, 1 x Wound Closures, 5 x Splinter Probes, 25 x Iodine Cotton Stick,1 x Resuscitation face mask in CPR, 1 x Wound Dressings	1	4,982.95	**4,982.95**
	set	Sofa Set 3 seater sofa 80"L x 32" W x 35" H with 2 pcs 1 seater sofa39" L x 32" W x 35" H-leather-gray , Pillow gray 50x50cm cotton, center table- 120*60*41cm bakewood and steel legs-gray color	1	29,000.00	**29,000.00**
	bundle	1 set Puzzle Mat Number 0-9 and 2 sets Alphabet A-Z 30cmx30cm each and 10cm thickness	3	802.66	**2,407.98**
	bundle	Puzzle Mat Animals 15 pcs Assorted 60cmx60cm each and 10cm thickness	4	617.05	**2,468.20**
	bundle	Puzzle Mat Fruits 15 pcs assorted 60cmx60cm each and 10cm thickness	4	604.50	**2,418.00**
	set	Shape Sorters 5 in 1 (xylophone 24cmX12cm, sorting tower 15cmX6.1cm, geometric shape sorter 12x12x5cm, sorting clock 17cm x 17cm x 25cm, abacus roller coaster 10cm x 8.5 cm)	1	1,177.00	**1,177.00**
	box	Memory Matching Cards -Paper material, 11 x 11cm/4.3 x 4.33 inches, 1 box	2	327.00	**654.00**
	pack	Alphabet Blocks- assorted color, 16 pcs per pack, 19*20*5cm, plastic materials	1	277.00	**277.00**
	set	Number Blocks- 1 set 100 pcs 2cm x 2cm each cube linking cubes blocks	2	437.00	**874.00**
	set	Flashcards- (Animals- cardboard material, 36pcs/set, 7.6cm x 11.7cm size) , shape-(cardboard material, 36pcs/set, 7.6cm x 11.7cm size) colors- (cardboard material, 36pcs/set, 7.6cm x 11.7cm size), time-(cardboard material, 36pcs/set, 7.6cm x 11.7cm size) fruit-(cardboard material, 36pcs/set, 7.6cm x 11.7cm size), body part-(cardboard material, 36pcs/set, 7.6cm x 11.7cm size)	2	977.00	**1,954.00**
	set	Building Blocks (LEGO, Mega Bloks, etc.)- 2 sets, 82 pcs each set, 2.5 inches long and wide and 2 inches high, assorted color, made of lightweight, durable, washable and non-toxic plastic materials.	2	977.00	**1,954.00**
	set	Pretend Play Sets (Kitchen)- 95cm Kitchen toy, 55*32*95cm, High-quality ABS plastic, 73pcs- 20 random uncut food, 10 pots and spoons (6 scoops, soup pot, pan, 2 pot lids), 6 bottles, 3 boxes, 6 taps (faucet, drawing board, basket, bluetooth, 2 door panels) , 9 pieces for dining table, 15 pieces for side table, 4 pots	1	1,477.00	**1,477.00**
	set	Doctor Set Toys Pretend Play- 53 pcs, plastic materials, 14*14.5*22cm, stethoscope, removable dental dentures, removable syringes, thermometers, toothpaste, extraction forceps, ointments, mouth mirrors, medicine Bottles, pliers, tooth grinding tools, toothbrush,tablets, capsules, lozenges, visit cards, ID cards, doctor's suit and portable doctor toy bags.	1	1,477.00	**1,477.00**
	set	Pretend Play Sets (tool set))- 42-piece set toolbox styles randomly, Toolbox toys dimensions are 32.9*27.3*9.2cm, assorted tool set, any color	1	1,477.00	**1,477.00**
	set	Play Dough & Clay- 12 Colors Play Dough Plasticine For Kids Safe Colored Clay, 17mm x 66mm x 236mm, 56g single pack capacity	5	477.00	**2,385.00**
	set	Xylophone Drum Set, Sensory Educational Toys, Wooden Percussion Toys, Musical Instrument Toys, 39cmx23cmx8cm/15.35inchx9.06inchx3.15inch, wood and metal	1	1,977.00	**1,977.00**
	set	Magnetic Tiles- 120 pcs, magnetic and plastic materials, non-toxic, 33.5x25x7.8cm, assorted colors	1	1,977.00	**1,977.00**
	pc	Coloring Books- Material : Paper, Size 19x16cm, 1 coloring book (5 sheets consisting of 1 cover & 4 pictures), 1pc water pen (refill with water)	10	47.00	**470.00**
	set	Bible Story Books For Kids SET With English Tagalog Translation, tiles: Joseph and Mary, The Raising Of Lazarus, The Prodigal Son, The Resurrection Of Jesus Size: 28 x 21 x 0.20 cm No. of Pages: 16 pp Material: Paperback	2	977.00	**1,954.00**
	set	49 pcs Colored English/Tagalog Translation Kid Children Story books, assorted, 6.5x8.5 inches, 24 pages, Material: Paperback, Filipino/Tagalog story books	1	2,477.00	**2,477.00**
	set	Board Books Tagalog Books For Kids Educational, TITLES:Ang Aming Pamilya, Ang Ating Pamayanan, Ang Katutubong Awitin Sa Pilipinas, Ang Kulturang Pilipino, SIZE: 16.50 x 14.90 x 0.60 cm, NO. OF PAGES: 10 pages, MATERIAL: Board Book	2	1,477.00	**2,954.00**
	pc	My First 1000 Words with Tagalog Translation books, Size 23.10 cm x 18 x 3, NO. OF PAGES 96 pp, hardback	4	977.00	**3,908.00**
	pc	Activity Workbook for kids (pagbasa, pagsulat, at matuto sa wikang Filipino), Alphabetong Filipino, Pag bilang, Pagsasanay sa pagbasa, Mga bahagi ng katawan, Mga kulay, Pagbasa ng mga salita, Total Pages: 100 pages, Material: Paper	4	977.00	**3,908.00**
	pc	Kids First Dictionary of 500 Words, Books for Kids, L: 10.5 INCH W: 0.5 INCH H: 13.7 INCH, 80 Pages , paper material	4	977.00	**3,908.00**
	pc	Human Body Children's Encyclopedia (Hardback), Books for Kids, L: 8.75 INCH W: 0.5 INCH H: 11.25 INCH, 120 Pages,paper material	4	977.00	**3,908.00**
	pc	Phonics Alphabet Sounds A to Z , Books for Kids (Paperback), L: 8.5 INCH W: 0.17 INCH H: 11.0 INCH, 56 Pages, paper material	4	977.00	**3,908.00**
	pc	Very First Sight Words Sentences Level 1, Books for Kids, L: 8.5 INCH W: 0.2 INCH H: 11.0 INCH, 64 Pages, paper material	4	287.00	**1,148.00**
	pc	505 Activities for Kids , Books for Kids (Paperback), L: 8.5 INCH W: 0.31 INCH H: 11.0 INCH, 128 Pages, paper material	4	487.00	**1,948.00**
	pc	Etiquette on Good Behaviour Book 2, Books for Kids (Paperback), L: 8.5 INCH W: 0.14 INCH H: 11.0 INCH, 48 Pages, paper material	4	287.00	**1,148.00**
	pc	Wipe and Write Again - Animals, Books for Kids, L: 8.5 INCH W: 0.39 INCH H: 11.0 INCH, 16 Pages, paper material	4	287.00	**1,148.00**

	set	Big Educationa 16l Posters Learning Wall Chart Set for Kids Babies Early Educational Number Letter Toys- Large -sized learning posters, including numbers, weeks, shapes, planets, colors, farm animals, months, seasons, times, addition, subtraction, multiplication and division, etc., with 60 sticker dots, which can be pasted after tearing, Material: eco friendly cardboard, Size: 42 * 28cm/16 * 11in	1	487.00	**487.00**
	set	Hand Grab Boards Puzzle Toys Cognition Tangram Jigsaw Educational Toys for Kids, Animals, Transports, Numbers, Fruits & Vegetables, alphabets, 30cm x 22.5cm x 1cm, Packaging: 1×Wooden Hand Grab Boards Puzzle, wooden materials.	2	1,487.00	**2,974.00**
	pc	Children's Encyclopedia Large format Hardcover English book,Hardcover size: 22*29cm,416-page, structured from A to Z,	2	1,487.00	**2,974.00**
	set	10 books- 100 Things to Know About Science Space History Food Numbers Kids Early Education, Hard Cover, Size: 25x17.5cm, Pages: 128 Pages/Book, Language: English	2	3,000.00	**6,000.00**
	set	Sofa bed with 2 pillows, (Thickness x Width x Length) 6x60x73, Removable and washable fabric polyester cover, high quality foam	1	11,977.00	**11,977.00**
	set	10 pcs Storage bins and organizers for toys, Size: Large: 37.8 x 24.5 x 25 cm, Material: imitation hemp + cardboard, assorted colors	1	4,897.00	**4,897.00**
	bundle	Wall decorations/stickers, Penguin/ Bear/ Giraffe/ Elephant/ Bird/ Rabbit/ Cloud/ Train style, Compact Size: 70CM (Length) x 50CM (Wide), Finished Size: 73CM (Length) x 55CM (Wide), Color: Multicolor, Material: PVC/ Vinyl, Installation Method: Self-Adhesive	1	9,777.00	**9,777.00**
	pc	wall mounted 1000ml alcohol dispensers, 13.3*11.5*30cm, white, 6w, with usb cable	2	2,447.00	**4,894.00**
	pc	Indoor Castle Tent for Kids, Size : Large High Quality : It is safe and environmentally friendly, skin-friendly and breathable, does not shrink or fade, wear-resistant and durable, Material: Cotton cloth +fiberglass rod, Size: 150x110x110cm(59X43X43inch) (display size), Package include: 1*tent + star led light + colorful flags + storage bag	2	977.00	**1,954.00**
	pc	White Board 1200×900mm 36IN×48IN , Magnetic, Spec. 2: Aluminum frame with ABS corner, Aluminum frame with ABS corner for longer shelf life,	1	2,897.00	**2,897.00**
	pc	Children's room solid wood large-capacity Toy Storage Cabinet -Large capacity- 104x30x114 cm	4	7,457.00	**29,828.00**
	unit	Mini Refrigerator- Cooling Technology(Freezer): Defrost, Real Inverter Compressor, Inox Finish for Durability, Adjustable Wireshelves, Hidden Handle, Reversible Door, Total Net Capacity: 155L, Total Fridge Capacity: 115L, Total Freezer Capacity: 40L, Rated Voltage: 220V-240V Energy Consumption:, Net Weight: 35kg, Dimension (WxDxH): 500mm x 580mm x 1230mm	1	23,977.00	**23,977.00**
	unit	SMART TV 65 inches ultra HD (UHD) 4k with wall bracket and 10 meters HDMI Cable, Bluetooth Connectivity, Netflix, Youtube, Wifi/LAN, USB 2.0, Invisible Speakers, Wake on LAN, OSD Multi Language, Zoom, Weight: Gross: 29.5 kg | Net: 19.0 kg, Dimension (WxDxH): with Stand: 1447 x 271 x 902 mm, Dimension (WxDxH): without Stand: 1447 x 79 x 835 mm	1	44,927.00	**44,927.00**
	pc	Wall clock- 12 inches Round Wall Clock Wooden Frame, 360mm / 14 inches	1	2,000.00	**2,000.00**
	set	Indoor Foldable Fence 172x172 cm pink/white 16pcs playpen+2pcs movable gate	2	5,497.00	**10,994.00**
	pc	cork board-90x60cm, Wood frame with ABS corner for longer shelf life, Material: Cork sheet + Fiberboard, Cork sheet + Fiberboard, Hangable holes in plastic corners, Aluminum frame with ABS corner	1	1,477.00	**1,477.00**
	pc	Children Cartoon Bean Bag Sofa Chair Slipcover No Filler Washable, Material:Fabric Eco-friendly flocking PVC, Color: any color, Dimensions, (approx.): Inflation :110*110*85cm/43.31*33.46 inches, Thickness :0.55mm/0.02 inch plastic, Load :150kg	2	1,477.00	**2,954.00**
	pc	6in1 BLOCKOUT HIGH QUALITY Dimmer Bedroom Curtains Double Layer Modern Ring Curtains 7ft/8ft, 6in1 WIDTH - (double layer) adjustable up to 110inches, color gray	2	2,477.00	**4,954.00**
	set	Office/school Supplies- Nursery-Kinder Plastic Envelop with Office Supplies Inside (1 pad paper,1 large pencil,12pcs or 1 box crayon regular size, eraser 1.8*3.8*1cm/1.8*5*1cm, colored paper 12 pcs assorted color,round head scissor 135mm*65mm any color, sharpener 4cm * 3.5cm * 2.5cm double hole, ruler 12 inch (30 cm) plastic, 20 pcs short bond paper)	12	477.00	**5,724.00**
		--nothing follows--			**-**
(Total Amount in Words)		**TWO HUNDRED NINETY THOUSAND THREE HUNDRED SEVEN PESOS AND SEVENTY-SIX CENTAVOS ONLY**			**290,307.76**

In case of failure to make the full delivery within the time specified above, a penalty of one-tenth (1/10) of one percent for every day of delay shall be imposed on the undelivered item/s

Conforme:

ARJ4 CONSUMER GOODS TRADING

Signature over Printed Name of Supplier

10/15/24

DATE

Very Truly yours,

LILYBETH M. MATUNHAY, Ph.D.

Signature over printed Name of Authorized official

SUC President I

Designation

Fund Cluster: 101	ORS/BURS No. 02-05206 401-2024-10-1684
Funds Available : **290,307.76**	Date of the ORS/BURS: 10-08-2024
	AMOUNT : **290,307.76**

ROTCHIL G. PIASTRO, CPA

Signature over printed Name of Chief Accountant/Head of Accounting Division/Unit

ARJ4 CONSUMER GOODS TRADING
Lot 2, B.3, Samantha Homes, Matina Pangi, Davao City

NOTICE OF AWARD

NOA 2024-10-02-626

This is to notify your end that pursuant **Abstract of Quotation No. 09-2024-642** the Bids and Awards Committee (BAC) as per **Minutes and Resolution No. 37**, Series of **2024,** award your company as the Supplier **Child Minding Supplies and Equipment-GAD**

Done this **2nd** day of **October, 2024** at Davao De Oro State College, P-10, Poblacion, Compostela, Davao De Oro.

LILYBETH M. MATUNHAY
SUC President I

Conformed:

JAMILLE M. MAQUIDA

Name and Signature of Bidder/Representative

ARJ4 CONSUMER GOODS TRADING
Name of Bidder

10/2/24
Date

Republic of the Philippines
Davao de Oro State College
Poblacion, Compostela, Davao de Oro Province

Bids and Awards Committee Office/ Procurement Unit

Website: www.ddosc.edu.ph Email: procurement@ddosc.edu.ph Contact #: 0955-590-5086

NOTICE TO PROCEED

NTP 2024-10-04-625

ARJ4 CONSUMER GOODS TRADING
Lot 2, B.3, Samantha Homes, Matina Pangi, Davao City

Notice to Proceed is hereby issued to your company/firm for the order specified below:

The Supplier of Child Minding Supplies and Equipment-GAD

This notice to proceed is also issued for the above work order/transaction to resume/start on or before three (3) days upon receipt hereof.

Done this **4th** day of **October**, **2024** at **Davao De Oro State College**, Poblacion, Compostela, Davao De Oro.

LILYBETH M. MATUNHAY
SUC President I

Conformed:

Janice M. Maquiran

Name and Signature of Bidder/Representative

ARJ4 CONSUMER GOODS TRADING
Name of Bidder

10/15/24

Date

Republic of the Philippines
DAVAO DE ORO STATE COLLEGE
Province of Davao De Oro
Website: www.ddosc.edu.ph | Email: president@ddosc.edu.ph

RECEIVED
OFFICE OF THE AUDITOR
Davao De Oro State College
Date: 10-17-24
Time:
By:

PURCHASE REQUEST

Entity Name: DAVAO DE ORO STATE COLLEGE **Fund Cluster:**

Office / Division: Gender and Development Unit		PR No.: 2024-09-811		Date: 9.11.2024	
		Responsibility Center Code:			
Stock / Property No.	**Unit**	**Item Description**	**Qty**	**Unit Cost**	**Total Cost**
	Set	Purchase of Child-friendly furniture and equipment- Kids **study table** with chairs includes 1 table 49cmx79cm and 2 chairs 30cmx42cm, plastic, durable, odorless, smooth surface	6	4,166.00	**24,996.00**
	Set	Table corner guards and outlet cover- cornerguards-2m length, 23*8mm(W*T) clear PVC, Outlet cover-3.2*2*2cm,ABS material-assorted colors	9	333.00	**2,997.00**
	Set	**First aid kit**- Size: 22.1 x 17.2 x 9.3cm / 8.7 x 6.7 x 3.6inch, Weight: 840g / 1.8lbs, Material: 600D polyester, Packaging includes:(165PCS)- 1 x First aid kit bag, 60 x Adhesive Dressings, 2 x Triangular Bandage 96*96*136CM, 1 x First Aid Booklet, 2 x Pressure Bandages 10*450CM, 1 x Hypo Allergenic Tape 1*180CM, 1 x Fever Scan Strip, 1 x Notepad, 1 x Pen, 1 x Tweezers 12CM, 1 x Shears 14.5CM, 2 x Eye Pad, 5 x Skin Cleaning Wipes,1 IN CPR, 4 x Non-Adherent Wound Dressings 7.5C*7.5CM, 5 x Non-Adherent Wound Dressings 5*5CM, 1 x Emergency Blanket 160*210CM, 4 x Hydro Gel 3.5g, 6 x Gloves,1 pair in CPR L, 10 x Plastic bag, 10 x Safety Pins, 8 x Cotton Gauze Swabs 7.5*7.5CM,5 x Cotton Gauze Swabs 5*5CM, 1 x Wound Closures, 5 x Splinter Probes, 25 x Iodine Cotton Stick,1 x Resuscitation face mask in CPR, 1 x Wound Dressings	1	5,000.00	**5,000.00**
	set	**Sofa Set** 3 seater sofa 80"L x 32" W x 35" H with 2 pcs 1 seater sofa39" L x 32" W x 35" H-leather-gray , Pillow gray 50x50cm cotton, center table- 120*60*41cm bakewood and steel legs-gray color	1	30,000.00	**30,000.00**
	bundle	**1 set Puzzle Mat Number 0-9 and 2 sets Alphabet A-Z** 30cmx30cm each and 10cm thickness	3	833.00	**2,499.00**
	bundle	**Puzzle Mat Animals 15 pcs Assorted** 60cmx60cm each and 10cm thickness	4	625.00	**2,500.00**
	bundle	**Puzzle Mat Fruits 15 pcs assorted** 60cmx60cm each and 10cm thickness	4	625.00	**2,500.00**
	set	**Shape Sorters 5 in 1** (xylophone 24cmX12cm, sorting tower 15cmX6.1cm, geometric shape sorter 12x12x5cm, sorting clock 17cm x 17cm x 25cm, abacus roller coaster 10cm x 8.5 cm)	1	1,200.00	**1,200.00**
	box	Memory Matching Cards -Paper material, 11 x 11cm/4.3 x 4.33 inches, 1 box	2	350.00	**700.00**
	pack	Alphabet Blocks- assorted color, 16 pcs per pack, 19*20*5cm, plastic materials	1	300.00	**300.00**
	set	Number Blocks- 1 set 100 pcs 2cm x 2cm each cube linking cubes blocks	2	500.00	**1,000.00**
	set	Flashcards- (Animals- cardboard material, 36pcs/set, 7.6cm x 11.7cm size) , shape-(cardboard material, 36pcs/set, 7.6cm x 11.7cm size) colors- (cardboard material, 36pcs/set, 7.6cm x 11.7cm size), time-(cardboard material, 36pcs/set, 7.6cm x 11.7cm size) fruit-(cardboard material, 36pcs/set, 7.6cm x 11.7cm size), body part-(cardboard material, 36pcs/set, 7.6cm x 11.7cm size)	2	1,000.00	**2,000.00**

Completed

11271667
Sept 20-26
60 days
posted

Updated

Stock / Property No.	Unit	Item Description	Qty	Unit Cost	Total Cost
	set	Building Blocks (LEGO, Mega Bloks, etc.)- 2 sets, 82 pcs each set, 2.5 inches long and wide and 2 inches high, assorted color, made of lightweight, durable, washable and non-toxic plastic materials.	2	1,000.00	**2,000.00**
	set	Pretend Play Sets (Kitchen)- 95cm Kitchen toy, 55*32*95cm, High-quality ABS plastic, 73pcs- 20 random uncut food, 10 pots and spoons (6 scoops, soup pot, pan, 2 pot lids), 6 bottles, 3 boxes, 6 taps (faucet, drawing board, basket, bluetooth, 2 door panels) , 9 pieces for dining table, 15 pieces for side table, 4 pots	1	1,500.00	**1,500.00**
	set	Doctor Set Toys Pretend Play- 53 pcs, plastic materials, 14*14.5*22cm, stethoscope, removable dental dentures, removable syringes, thermometers, toothpaste, extraction forceps, ointments, mouth mirrors, medicine Bottles, pliers, tooth grinding tools, toothbrush,tablets, capsules, lozenges, visit cards, ID cards, doctor's suit and portable doctor toy bags.	1	1,500.00	**1,500.00**
	set	Pretend Play Sets (tool set))- 42-piece set toolbox styles randomly, Toolbox toys dimensions are 32.9*27.3*9.2cm, assorted tool set, any color	1	1,500.00	**1,500.00**
	set	Play Dough & Clay- 12 Colors Play Dough Plasticine For Kids Safe Colored Clay, 17mm x 66mm x 236mm, 56g single pack capacity	5	500.00	**2,500.00**
	set	Xylophone Drum Set, Sensory Educational Toys, Wooden Percussion Toys, Musical Instrument Toys, 39cmx23cmx8cm/15.35inchx9.06inchx3.15inch, wood and metal	1	2,000.00	**2,000.00**
	set	Magnetic Tiles- 120 pcs, magnetic and plastic materials, non-toxic, 33.5x25x7.8cm, assorted colors	1	2,000.00	**2,000.00**
	pc	Coloring Books- Material : Paper, Size 19x16cm, 1 coloring book (5 sheets consisting of 1 cover & 4 pictures), 1pc water pen (refill with water)	10	50.00	**500.00**
	set	Bible Story Books For Kids SET With English Tagalog Translation, tiles: Joseph and Mary, The Raising Of Lazarus, The Prodigal Son, The Resurrection Of Jesus Size: 28 x 21 x 0.20 cm No. of Pages: 16 pp Material: Paperback	2	1,000.00	**2,000.00**
	set	49 pcs Colored English/Tagalog Translation Kid Children Story books, assorted, 6.5x8.5 inches, 24 pages, Material: Paperback, Filipino/Tagalog story books	1	2,500.00	**2,500.00**
	set	Board Books Tagalog Books For Kids Educational, TITLES:Ang Aming Pamilya, Ang Ating Pamayanan, Ang Katutubong Awitin Sa Pilipinas, Ang Kulturang Pilipino, SIZE: 16.50 x 14.90 x 0.60 cm, NO. OF PAGES: 10 pages, MATERIAL: Board Book	2	1,500.00	**3,000.00**
	pc	My First 1000 Words with Tagalog Translation books, Size 23.10 cm x 18 x 3, NO. OF PAGES 96 pp, hardback	4	1,000.00	**4,000.00**
	pc	Activity Workbook for kids (pagbasa, pagsulat, at matuto sa wikang Filipino), Alphabetong Filipino, Pag bilang, Pagsasanay sa pagbasa, Mga bahagi ng katawan, Mga kulay, Pagbasa ng mga salita, Total Pages: 100 pages, Material: Paper	4	1,000.00	**4,000.00**
	pc	Kids First Dictionary of 500 Words, Books for Kids, L: 10.5 INCH W: 0.5 INCH H: 13.7 INCH, 80 Pages , paper material	4	1,000.00	**4,000.00**

Stock / Property No.	Unit	Item Description	Qty	Unit Cost	Total Cost
	pc	Human Body Children's Encyclopedia (Hardback), Books for Kids, L: 8.75 INCH W: 0.5 INCH H: 11.25 INCH, 120 Pages,paper material	4	1,000.00	**4,000.00**
	pc	Phonics Alphabet Sounds A to Z , Books for Kids (Paperback), L: 8.5 INCH W: 0.17 INCH H: 11.0 INCH, 56 Pages, paper material	4	500.00	**2,000.00**
	pc	Very First Sight Words Sentences Level 1, Books for Kids, L: 8.5 INCH W: 0.2 INCH H: 11.0 INCH, 64 Pages, paper material	4	300.00	**1,200.00**
	pc	505 Activities for Kids , Books for Kids (Paperback), L: 8.5 INCH W: 0.31 INCH H: 11.0 INCH, 128 Pages, paper material	4	500.00	**2,000.00**
	pc	Etiquette on Good Behaviour Book 2, Books for Kids (Paperback), L: 8.5 INCH W: 0.14 INCH H: 11.0 INCH, 48 Pages, paper material	4	300.00	**1,200.00**
	pc	Wipe and Write Again - Animals, Books for Kids, L: 8.5 INCH W: 0.39 INCH H: 11.0 INCH, 16 Pages, paper material	4	300.00	**1,200.00**
	set	Big Educationa 16l Posters Learning Wall Chart Set for Kids Babies Early Educational Number Letter Toys- Large -sized learning posters, including numbers, weeks, shapes, planets, colors, farm animals, months, seasons, times, addition, subtraction, multiplication and division, etc., with 60 sticker dots, which can be pasted after tearing, Material: eco friendly cardboard, Size: 42 * 28cm/16 * 11in	1	500.00	**500.00**
	set	Hand Grab Boards Puzzle Toys Cognition Tangram Jigsaw Educational Toys for Kids, Animals, Transports, Numbers, Fruits & Vegetables, alphabets, 30cm x 22.5cm x 1cm, Packaging: 1×Wooden Hand Grab Boards Puzzle, wooden materials.	2	1,500.00	**3,000.00**
	pc	Children's Encyclopedia Large format Hardcover English book,Hardcover size: 22*29cm,416-page, structured from A to Z,	2	1,500.00	**3,000.00**
	set	10 books- 100 Things to Know About Science Space History Food Numbers Kids Early Education, Hard Cover, Size: 25x17.5cm, Pages: 128 Pages/Book, Language: English	2	3,000.00	**6,000.00**
	set	Sofa bed with 2 pillows, (Thickness x Width x Length) 6x60x73, Removable and washable fabric polyester cover, high quality foam	1	12,000.00	**12,000.00**
	set	10 pcs Storage bins and organizers for toys, Size: Large: 37.8 x 24.5 x 25 cm, Material: imitation hemp + cardboard, assorted colors	1	5,000.00	**5,000.00**
	bundle	Wall decorations/stickers, Penguin/ Bear/ Giraffe/ Elephant/ Bird/ Rabbit/ Cloud/ Train style, Compact Size: 70CM (Length) x 50CM (Wide), Finished Size: 73CM (Length) x 55CM (Wide), Color: Multicolor, Material: PVC/ Vinyl, Installation Method: Self-Adhesive	1	10,000.00	**10,000.00**
	pc	wall mounted 1000ml alcohol dispensers, 13.3*11.5*30cm, white, 6w, with usb cable	2	2,500.00	**5,000.00**

Stock / Property No.	Unit	Item Description	Qty	Unit Cost	Total Cost
	pc	Indoor Castle Tent for Kids, Size : Large High Quality : It is safe and environmentally friendly, skin-friendly and breathable, does not shrink or fade, wear-resistant and durable, Material: Cotton cloth +fiberglass rod, Size: 150x110x110cm(59X43X43inch) (display size), Package include: 1*tent + star led light + colorful flags + storage bag	2	1,000.00	**2,000.00**
	pc	White Board 1200×900mm 36IN×48IN , Magnetic, Spec. 2: Aluminum frame with ABS corner, Aluminum frame with ABS corner for longer shelf life,	1	3,000.00	**3,000.00**
	pc	Children's room solid wood large-capacity Toy Storage Cabinet -Large capacity- 104x30x114 cm	4	7,500.00	**30,000.00**
	unit	Mini Refrigerator- Cooling Technology(Freezer): Defrost, Real Inverter Compressor, Inox Finish for Durability, Adjustable Wireshelves, Hidden Handle, Reversible Door, Total Net Capacity: 155L, Total Fridge Capacity: 115L, Total Freezer Capacity: 40L, Rated Voltage: 220V-240V Energy Consumption:, Net Weight: 35kg, Dimension (WxDxH): 500mm x 580mm x 1230mm	1	25,000.00	**25,000.00**
	unit	SMART TV 65 inches ultra HD (UHD) 4k with wall bracket and 10 meters HDMI Cable, Bluetooth Connectivity, Netflix, Youtube, Wifi/LAN, USB 2.0, Invisible Speakers, Wake on LAN, OSD Multi Language, Zoom, Weight: Gross: 29.5 kg | Net: 19.0 kg, Dimension (WxDxH): with Stand: 1447 x 271 x 902 mm, Dimension (WxDxH): without Stand: 1447 x 79 x 835 mm	1	45,000.00	**45,000.00**
	pc	Wall clock- 12 inches Round Wall Clock Wooden Frame, 360mm / 14 inches	1	2,000.00	**2,000.00**
	set	Indoor Foldable Fence 172x172 cm pink/white 16pcs playpen+2pcs movable gate	2	6,000.00	**12,000.00**
	pc	cork board-90x60cm, Wood frame with ABS corner for longer shelf life, Material: Cork sheet + Fiberboard, Cork sheet + Fiberboard, Hangable holes in plastic corners, Aluminum frame with ABS corner	1	1,500.00	**1,500.00**
	pc	Children Cartoon Bean Bag Sofa Chair Slipcover No Filler Washable, Material:Fabric Eco-friendly flocking PVC, Color: any color, Dimensions, (approx.): Inflation :110*110*85cm/43.31*33.46 inches, Thickness :0.55mm/0.02 inch plastic, Load :150kg	2	1,500.00	**3,000.00**
	pc	6in1 BLOCKOUT HIGH QUALITY Dimmer Bedroom Curtains Double Layer Modern Ring Curtains 7ft/8ft, 6in1 WIDTH - (double layer) adjustable up to 110inches, color gray	2	2,500.00	**5,000.00**
	set	Office/school Supplies- Nursery-Kinder Plastic Envelop with Office Supplies Inside (1 pad paper,1 large pencil,12pcs or 1 box crayon regular size, eraser 1.8*3.8*1cm/1.8*5*1cm, colored paper 12 pcs assorted color,round head scissor 135mm*65mm any color, sharpener 4cm * 3.5cm * 2.5cm double hole, ruler 12 inch (30 cm) plastic, 20 pcs short bond paper)	12	500.00	**6,000.00**
				Total	**299,292.00**

local
635

Purpose:	*Child Minding Supplies and equipment*

Requested by:		**Approved by:**
Signature:		
Printed Name:	**NOIME A. GABRIEL**	**LILYBETH M. MATUNHAY**
Designation	*GAD Staff*	*SUC President I*

RECEIVED
SEP 11 2024

S. No. 1305
H. No. 4113

Republic of the Philippines
Congress of the Philippines
Metro Manila

Seventeenth Congress

Third Regular Session

Begun and held in Metro Manila, on Monday, the twenty-third day of July, two thousand eighteen.

[REPUBLIC ACT NO. **11210**]

AN ACT INCREASING THE MATERNITY LEAVE PERIOD TO ONE HUNDRED FIVE (105) DAYS FOR FEMALE WORKERS WITH AN OPTION TO EXTEND FOR AN ADDITIONAL THIRTY (30) DAYS WITHOUT PAY, AND GRANTING AN ADDITIONAL FIFTEEN (15) DAYS FOR SOLO MOTHERS, AND FOR OTHER PURPOSES

Be it enacted by the Senate and House of Representatives of the Philippines in Congress assembled:

SECTION 1. *Short Title.* – This Act shall be known and cited as the "105-Day Expanded Maternity Leave Law".

SEC. 2. *Declaration of Policy.* – It is the declared policy of the State under Article XIII, Section 14 of the 1987 Constitution to protect and promote the rights and welfare of working women, taking into account their maternal functions, and to provide an enabling environment in which their full potential can be achieved.

Article II, State Policies, Section 12 of the 1987 Constitution provides that the State recognizes the sanctity of family life and shall protect and strengthen the family as the basic autonomous social institution and that it shall equally protect the life of the mother and the life of the unborn from conception. Moreover, Sections 17 and 22 of Republic Act No. 9710, otherwise known as "The Magna Carta of Women", provides for women's rights to health and decent work.

To achieve these, and in recognition of women's maternal function as a social responsibility, the State shall institutionalize a mechanism to expand the maternity leave period of women workers. This will provide them with ample transition time to regain health and overall wellness as well as to assume maternal roles before resuming paid work. This Act is consistent with local and international legal instruments that protect and promote the rights of women.

SEC. 3. *Grant of Maternity Leave.* – All covered female workers in government and the private sector, including those in the informal economy, regardless of civil status or the legitimacy of her child, shall be granted one hundred five (105) days maternity leave with full pay and an option to extend for an additional thirty (30) days without pay: *Provided,* That in case the worker qualifies as a solo parent under Republic Act No. 8972, or the "Solo Parents' Welfare Act", the worker shall be granted an additional fifteen (15) days maternity leave with full pay.

Enjoyment of maternity leave cannot be deferred but should be availed of either before or after the actual period of delivery in a continuous and uninterrupted manner, not exceeding one hundred five (105) days, as the case may be.

Maternity leave shall be granted to female workers in every instance of pregnancy, miscarriage or emergency termination of pregnancy, regardless of frequency: *Provided,* That for cases of miscarriage or emergency termination of pregnancy, sixty (60) days maternity leave with full pay shall be granted.

SEC. 4. *Maternity Leave for Female Workers in the Public Sector.* – Any pregnant female worker in the government service, regardless of employment status, in National Government Agencies (NGAs), Local Government Units (LGUs), Government-Owned or -Controlled Corporations (GOCCs), or State Universities and Colleges (SUCs), shall be granted a maternity leave of one hundred five (105) days with full pay regardless if the delivery was normal or caesarian: *Provided,* That, in case the employee qualifies as a solo parent under Republic Act No. 8972, or the "Solo Parents' Welfare Act", the employee shall be paid an additional maternity benefit of fifteen (15) days. An additional maternity leave of thirty (30) days, without pay, can be availed of, at the option of the female worker: *Provided, further,* That, the head of the agency shall be given due notice, in writing, at least forty-five (45) days before the end of her maternity leave: *Provided, finally,* That no prior notice shall be necessary in the event of a medical emergency but subsequent notice shall be given to the head of the agency.

Maternity leave of sixty (60) days, with full pay, shall be granted for miscarriage or emergency termination of pregnancy.

SEC. 5. *Maternity Leave for Female Workers in the Private Sector.* – Any pregnant female worker in the private sector shall be granted a maternity leave of one hundred five (105) days with full pay, regardless of whether she gave birth via caesarian section or natural delivery, while maternity leave of sixty (60) days with full pay shall be granted for miscarriage or emergency termination of pregnancy.

(a) A female Social Security System (SSS) member who has paid at least three (3) monthly contributions in the twelve (12)-month period immediately preceding the semester of her childbirth, miscarriage, or emergency termination of pregnancy shall be paid her daily maternity benefit which shall be computed based on her average monthly salary credit for one hundred five (105) days, regardless of whether she gave birth via caesarian section or natural delivery, subject to the following conditions:

(1) That the female worker shall have notified her employer of her pregnancy and the probable date of her childbirth, which notice shall be transmitted to the SSS in accordance with the rules and regulations it may provide;

(2) That the full payment shall be advanced by the employer within thirty (30) days from the filing of the maternity leave application;

(3) That payment of daily maternity benefits shall be a bar to the recovery of sickness benefits provided under Republic Act No. 1161, as amended, for the same period for which daily maternity benefits have been received;

(4) That the SSS shall immediately reimburse the employer of one hundred percent (100%) of the amount of maternity benefits advanced to the female worker by the employer upon receipt of satisfactory and legal proof of such payment; and

(5) That if a female worker should give birth or suffer a miscarriage or emergency termination of pregnancy without the required contributions having been remitted for her by her employer to the SSS, or without the latter having been previously notified by the employer of the time of the pregnancy, the employer shall pay to the SSS damages equivalent to the benefits which said female member would otherwise have been entitled to.

In case the employee qualifies as a solo parent under Republic Act No. 8972, or the "Solo Parents' Welfare Act", the employee shall be paid an additional maternity benefit of fifteen (15) days.

(b) An additional maternity leave of thirty (30) days, without pay, can be availed of, at the option of the female worker: *Provided,* That the employer shall be given due notice, in writing, at least forty-five (45) days before the end of her maternity leave: *Provided, further,* That no prior notice shall be necessary in the event of a medical emergency but subsequent notice shall be given to the head of the agency.

(c) Workers availing of the maternity leave period and benefits must receive their full pay. Employers from the private sector shall be responsible for payment of the salary differential between the actual cash benefits received from the SSS by the covered female workers and their average weekly or regular wages, for the entire duration of the maternity leave, with the following exceptions, subject to the guidelines to be issued by the Department of Labor and Employment (DOLE):

(1) Those operating distressed establishments;

(2) Those retail/service establishments and other enterprises employing not more than ten (10) workers;

(3) Those considered as micro-business enterprises and engaged in the production, processing, or manufacturing of products or commodities including agro-processing, trading, and services, whose total assets are not more than Three million pesos (P3,000,000.00); and

(4) Those who are already providing similar or more than the benefits herein provided.

Provided, That said exemptions shall be subject to an annual submission of a justification by the employer claiming exemption for the approval of the DOLE.

SEC. 6. *Allocation of Maternity Leave Credits.* – Any female worker entitled to maternity leave benefits as provided for herein may, at her option, allocate up to seven (7) days of said benefits to the child's father, whether or not the same is married to the female worker: *Provided,* That in the death, absence, or incapacity of the former, the benefit may be allocated to an alternate caregiver who may be a relative within the fourth degree of consanguinity or the current partner of the female worker sharing the same household, upon the election of the mother taking into account the best interests of the child: *Provided, further,* That written notice thereof is provided to the employers of the female worker and alternate caregiver: *Provided, furthermore,* That this benefit is over and above that which is provided under Republic Act

No. 8187, or the "Paternity Leave Act of 1996": *Provided, finally,* That in the event the beneficiary female worker dies or is permanently incapacitated, the balance of her maternity leave benefits shall accrue to the father of the child or to a qualified caregiver as provided above.

SEC. 7. *Maternity Leave for Women Regardless of Civil Status.* – All female workers in the government and female members of the SSS, regardless of their civil status, shall be granted maternity leave, with full pay, upon compliance with the preceding section.

SEC. 8. *Maternity Leave With Pay in Case of Childbirth, Miscarriage, or Emergency Termination of Pregnancy After the Termination of an Employee's Service.* – Maternity leave with full pay shall be granted even if the childbirth, miscarriage, or emergency termination of pregnancy occurs not more than fifteen (15) calendar days after the termination of an employee's service, as her right thereto has already accrued: *Provided,* That such period is not applicable when the employment of the pregnant woman worker has been terminated without just cause, in which case the employer will pay her the full amount equivalent to her salary for one hundred five (105) days for childbirth and sixty (60) days for miscarriage or emergency termination of pregnancy based on her full pay, in addition to the other applicable daily cash maternity benefits that she should have received had her employment not been illegally terminated.

SEC. 9. *Maternity Leave Credits.* – The maternity leave can be credited as combinations of prenatal and postnatal leave as long as it does not exceed one hundred five (105) days and provided that compulsory postnatal leave shall not be less than sixty (60) days.

SEC. 10. *Maternity Leave Benefits for Women in the Informal Economy and Voluntary Contributors to the SSS.* – Maternity benefits shall cover all married and unmarried women, including female workers in the informal economy.

Female workers in the informal economy are entitled to maternity leave benefits if they have remitted to the SSS at least three (3) monthly contributions in the twelve (12)-month period immediately preceding the semester of her childbirth, miscarriage, or emergency termination of pregnancy.

SEC. 11. *Maternity Benefits for Female Workers Who are Non-Members of the SSS.* – Female workers who are neither voluntary nor regular members of the SSS shall be governed by the Philippine Health Insurance Corporation (PhilHealth) Circular No. 022-2014 or the "Social Health Insurance Coverage and Benefits for Women About to Give Birth".

SEC. 12. *Maternity Leave of a Female Worker With Pending Administrative Case.* – The maternity leave benefits granted under this Act shall be enjoyed by a female worker in the government service and in the private sector even if she has a pending administrative case.

SEC. 13. *Maternity Leave for Female National Athletes.* – In the event a national athlete becomes pregnant, she will be referred to the team physician or an accredited physician of the Philippine Sports Commission (PSC) or an obstetrician-gynecologist to determine her fitness to continue training. She will be allowed to participate in all team-related activities, unless the physician advises that participation is not medically safe or should be limited. Upon medical advice, she shall go on maternity leave until cleared to return to training. She shall continue receiving her allowance and be entitled to the same benefits while on maternity leave prior to childbirth and up to six (6) months after, unless she can resume sooner as advised by her physician, in which case, she will be entitled to the allowance and benefits she had prior to pregnancy: *Provided,* That a female national athlete employed in the public sector shall not receive double compensation or benefits.

SEC. 14. *Non-Diminution of Benefits.* – Nothing in this Act shall be construed as to diminish existing maternity benefits currently enjoyed whether or not these are granted under collective bargaining agreements (CBA) or present laws, if the same are more beneficial to the female worker. Any other working arrangement which the female worker shall agree to, during the additional maternity leave period, shall be allowed: *Provided,* That this shall be consented to in

writing by the female worker and shall primarily uphold her maternal functions and the requirements of postnatal care.

SEC. 15. *Security of Tenure.* – Those who avail of the benefits of this Act, whether in the government service or private sector, shall be assured of security of tenure. As such, the exercise of this option by them shall not be used as basis for demotion in employment or termination. The transfer to a parallel position or reassignment from one organizational unit to another in the same agency or private enterprise shall be allowed: *Provided,* That it shall not involve a reduction in rank, status, salary, or otherwise amount to constructive dismissal.

SEC. 16. *Non-Discrimination.* – No employer whether in the public or private sector shall discriminate against the employment of women in order to avoid the benefits provided for in this Act.

SEC. 17. *Periodic Review.* – The Civil Service Commission (CSC), the DOLE, the SSS, and the Gender Ombud of the Commission on Human Rights (CHR), in consultation with trade unions, labor organizations, and employers' representatives shall within one (1) month after the effectivity of this Act conduct a review of the maternity leave benefits of female workers in the government service and the private sector, respectively. Thereafter, they shall include maternity leave benefits in their valuation report conducted every four (4) years for the SSS and the DOLE and every three (3) years for the CSC, or more frequently as may be necessary, with the end in view of meeting the needs of pregnant women and newly-born infants, and improving their welfare.

SEC. 18. *Penalties.* – Whoever fails or refuses to comply with the provisions of this Act shall be punished by a fine of not less than Twenty thousand pesos (P20,000.00) nor more than Two hundred thousand pesos (P200,000.00), and imprisonment of not less than six (6) years and one (1) day nor more than twelve (12) years or both. If the act or omission penalized by this Act shall be committed by an association, partnership, corporation, or any other institution, its managing

head, directors, or partners shall be liable to the penalties provided in this Act for the offense.

Failure on the part of any association, partnership, corporation, or private enterprise to comply with the provisions of this Act shall be a ground for non-renewal of business permits.

SEC. 19. *Implementing Rules and Regulations.* – The CSC, the DOLE, and the SSS shall issue the necessary rules and regulations for the effective implementation of this Act within sixty (60) days from the effectivity of the same.

SEC. 20. *Separability Clause.* – If any provision of this Act is declared unconstitutional or otherwise invalid, the validity of the other provisions shall not be affected thereby.

SEC. 21. *Repealing Clause.* – All laws, decrees, orders, rules and regulations or parts thereof inconsistent with this Act are hereby repealed or modified accordingly.

SEC. 22. *Effectivity.* – This Act shall take effect after fifteen (15) days from its publication in the *Official Gazette* or in a newspaper of general circulation.

Approved,

GLORIA MACAPAGAL-ARROYO
Speaker of the House of Representatives

VICENTE C. SOTTO III
President of the Senate

This Act which is a consolidation of Senate Bill No. 1305 and House Bill No. 4113 was passed by the Senate and the House of Representatives on November 14, 2018 and November 19, 2018, respectively.

DANTE ROBERTO P. MALING
Acting Secretary General
House of Representatives

MYRA MARIE D. VILLARICA
Secretary of the Senate

Approved: FEB 2 0 2019

RODRIGO ROA DUTERTE
President of the Philippines

O

REPUBLIC OF THE PHILIPPINES
PRRD 2016 - 009449

Office of the President
MALACAÑANG RECORDS OFFICE
CERTIFIED COPY
ATTY. CONCEPTION ZENY E. FERROLINO-ENAD
DIRECTOR IV
2-21-2019