GENDER AND DEVELOPMENT (GAD) CHILDMINDING CENTER

AY 2025-2026

5.6.4

Childcare Facilities for Students Year: 2024

CONTENT OF MEANS OF VERIFICATION (MOV)

Primary MOV:

- **GAD Plan and Budget 2024**
- **Purchase Request for Childminding Center**
- **Purchase Order**
- **Notice of Award**
- **Notice to Proceed**
- **Childminding Center's Inspection and Acceptance Report (IAR)**
- **Program of Works (POW)**

Secondary MOV:

- **Photo Documentation of the DdOSC GAD Childminding Center**

ANNUAL GENDER AND DEVELOPMENT (GAD) PLAN AND BUDGET
FY 2024

Sequence No.: 2025-019424				
Organization: Davao De Oro State College				**Organization Category:** State Universities and Colleges, State Universities and Colleges
Organization Hierarchy: Davao De Oro State College				
Total Budget/GAA of Organization:	254,909,000.00			
Total GAD Budget	29,348,780.00	**Primary Sources**	29,348,780.00	
		Other Sources	0.00	
% of GAD Allocation:	11.51%			

	Gender Issue /GAD Mandate	Cause of Gender Issue	GAD Result Statement /GAD Objective	Relevant Organization MFO/PAP or PPA	GAD Activity	Performance Indicators /Targets	GAD Budget	Source of Budget	Responsible Unit /Office
	1	2	3	4	5	6	7	8	9
CLIENT-FOCUSED ACTIVITIES									

Philippine Commission on Women

THIS IS TO CERTIFY THAT THIS DOCUMENT HAS BEEN REVIEWED AND ENDORSED THROUGH THE GMMS

LILYBETH M. MATUNHAY, PHD.
GAD FOCAL PERSON

DR. CHRISTIE JEAN V. GANIERA, CESE
COLLEGE PRESIDENT

REPORT GENERATED: 01/24/2025
PAGE 1 OF 7

	Gender Issue /GAD Mandate	Cause of Gender Issue	GAD Result Statement /GAD Objective	Relevant Organization MFO/PAP or PPA	GAD Activity	Performance Indicators /Targets	GAD Budget	Source of Budget	Responsible Unit /Office
	1	2	3	4	5	6	7	8	9
1	Inadequate awareness of the students, faculty, and staff on Magna Carta for Women, Anti-sexual Harassment, Anti-Violence Against Women and Children Law, and Safe Spaces Act/As mandated by RA 7877 or the Anti-Sexual Harassment Act of 1995, RA 11313 or the Safe Spaces Act, As mandated by RA 9262 or the Anti-Violence Against Women and their Children. and as mandated by Law Section 24 Gender Sensitive Training Seminars of RA 9710 or the Magna Carta for Women.	Some of the faculty, staff, and students of the College are new and they not oriented, they are not familiar, or lack of understanding on the existing laws for women and children.	Increase awareness of the student, faculty, and staff	MFO: Conduct training and awareness seminars for Magna Carta for Women, Anti-sexual Harassment, Violence Against Women and Children Law, PRIDE Month, and Safe Spaces Act	3 activities to be conducted1.Conduct training and awareness seminars for Magna Carta for Women, Anti-sexual Harassment, Violence Against Women and Children Law2. PRIDE Month3. Safe Spaces Act	The percentage of student, faculty and staff are given proper awarenessabout Magna Carta for Women, Anti-sexual Harassment, Violence Against Women and Their Children Law, and Safe Spaces ActNumber of Target Beneficiaries:Facultyand Staff (All campuses)- 424Students (All campuses)- 7, 3823 activities to be conducted1.Conduct training and awareness seminars for Magna Carta for Women, Anti-sexual Harassment, Violence Against Women and Children Law2. PRIDE Month3. Safe Spaces Act - 100% of student, faculty, and staff are given proper awarenessNumber of Target Beneficiaries:Facultyand Staff (All campuses)- 424Students (All campuses)- 7, 3823 activities to be conducted1.Conduct training and awareness seminars for Magna Carta for Women, Anti-sexual Harassment, Violence Against Women and Children Law2. PRIDE Month3. Safe Spaces Act	Honoraria-25,000.00 Meals and Snacks-55000.00 80,000.00	GAA	Office of the Chief for Administration and Finace, Human Resource Management Section, Office of the Branch Directors, OSAS

Philippine Commission on Women

THIS IS TO CERTIFY THAT THIS DOCUMENT HAS BEEN REVIEWED AND ENDORSED THROUGH THE GMMS

LILYBETH M. MATUNHAY, PHD.
GAD FOCAL PERSON

DR. CHRISTIE JEAN V. GANIERA, CESE
COLLEGE PRESIDENT

REPORT GENERATED: 01/24/2025

	Gender Issue /GAD Mandate	Cause of Gender Issue	GAD Result Statement /GAD Objective	Relevant Organization MFO/PAP or PPA	GAD Activity	Performance Indicators /Targets	GAD Budget	Source of Budget	Responsible Unit /Office
	1	2	3	4	5	6	7	8	9
2	Inadequate gender-responsive facilities for the students and other clients of Davao de Oro State College/Inadequate gender-responsive facilities for the students and other clients of Davao de Oro State College	Limited financial resources may hinder the development and maintenance of gender-responsive facilities. The college might face budget constraints that prevent it from investing in infrastructure improvements to address gender-related concerns.	Established gender-responsive facilities for all stakeholders	PAP: Refurbishments of the temporarily designated child-minding space	Establishment and maintenance of child-minding center	Number of campuses with child-minding centerOne (1)campus of the College have established childminding center- Main Campus - One (1)campus of the College have established childminding center in the Davao de Oro State College-Main Campus	400,000.00	GAA	Office of the College President, Office of the Chief for Administration and Finance
	ORGANIZATION-FOCUSED ACTIVITIES								
3	Lack of GAD responsive PAPs/Need to integrate gender and development concepts in the college operations especially in the extension services	Lack of training as regards the incorporation of the concepts of GAD in the College	Established and streamlined GAD PAPs	MFO: Conduct of gender impact assessment MFO: Conduct of GAD audit MFO: Review of GAD related policies, IEC, manuals	Review of GAD related policies, IEC, manuals	Percentage of PAPs that are GAD responsive - 100% of PAPs that are gender-responsive	240,000.00	GAA	Office of the College President, Office of the Chief for Administration and Finance

	Gender Issue /GAD Mandate	Cause of Gender Issue	GAD Result Statement /GAD Objective	Relevant Organization MFO/PAP or PPA	GAD Activity	Performance Indicators /Targets	GAD Budget	Source of Budget	Responsible Unit /Office
	1	2	3	4	5	6	7	8	9
4	Inadequate knowledge of the GFPS members in gender mainstreaming/to capacitate GAD Team GFPS in Gender Mainstreaming, need to capacitate the GAD Focal Person and GAD Coordinators on gender mainstreaming strategies	Newly reconstituted GFPS members have not received adequate training or capacity-building programs and orientations in gender mainstreaming and their functions.	Capacitated GFPS Members of the DDOSC	PAP: Conduct of training needs analysis for GFPS members	Conduct of training needs analysis for GFPS members	Percentage of GFPS members trained in gender mainstreaming. - 100% of GFPS members to be trained in gender mainstreaming and SDD of participants to be collected	50,000.00	GAA	Office of the College President, Office of the Chief for Administration and Finance, Office of the Vice President for Academic Affairs
5	Inadequate capacity of faculty, staff, and student in fostering a gender-sensitive working and learning environment/Enhance workplace to become gender-sensitive	Lack of Training and Education: Many individuals may not have received adequate training or education on gender sensitivity, gender equality, and related issues. This lack of knowledge can result in insensitivity or unintentional reinforcement of gender biases.	Improved level of gender sensitivity of faculty, staff, and students	PAP: Conduct of gender-sensitive training	Conduct of gender-sensitive training	Percentage of student, faculty and staff that are gender-sensitive - 100% of faculty, staff, and students to be trained and SDD of participants to be collected	50,000.00	GAA	All delivery unit heads, section heads and unit heads
ATTRIBUTED PROGRAM									
6					CONSTRUCTION OF ACADEMIC BUILDING (PHASE II), MAIN CAMPUS		8,080,000.00	GAA	Office of the College President, Office of the Chief for Administration and Finance

	Gender Issue /GAD Mandate	Cause of Gender Issue	GAD Result Statement /GAD Objective	Relevant Organization MFO/PAP or PPA	GAD Activity	Performance Indicators /Targets	GAD Budget	Source of Budget	Responsible Unit /Office
	1	2	3	4	5	6	7	8	9
7					Acquisition of up to date books, journals, magazines, and multimedia resources in Davao de Oro State College- Compostela Main Campus		1,100,000.00	GAA	Office of Vice President for Academic Affairs, Librarians in all Campuses
8					Acquisition of up to date reference books in Davao de Oro State College- Montevista Campus		1,100,000.00	GAA	Office of Vice President for Academic Affairs, Librarians in all Campuses
9					Acquisition of up to date books- Maragusan Campus		1,100,000.00	GAA	Office of Vice President for Academic Affairs, Librarians in all Campuses
10					Acquisition of Reference books, Library Database, and Multimedia Resources- New Bataan Campus		1,100,000.00	GAA	Office of Vice President for Academic Affairs, Librarians in all Campuses
11					Upgrading of Perimeter Fence of DDOSC Montevista Campus		5,336,280.00	GAA	Office of the College President, Office of the Chief for Administration and Finance, Branch Director
12					Equipping of the Business Incubation Facility- Main Campus		850,000.00	GAA	Office of Vice President for Academic Affairs, Academic Division, Program Head-Entrepreneurship Department Department

Philippine Commission on Women

THIS IS TO CERTIFY THAT THIS DOCUMENT HAS BEEN REVIEWED AND ENDORSED THROUGH THE GMMS

LILYBETH M. MATUNHAY, PHD.
GAD FOCAL PERSON

DR. CHRISTIE JEAN V. GANIERA, CESE
COLLEGE PRESIDENT

REPORT GENERATED: 01/24/2025

	Gender Issue /GAD Mandate	Cause of Gender Issue	GAD Result Statement /GAD Objective	Relevant Organization MFO/PAP or PPA	GAD Activity	Performance Indicators /Targets	GAD Budget	Source of Budget	Responsible Unit /Office
	1	2	3	4	5	6	7	8	9
13					Equipping of the Business Incubation Facility- Maragusan Campus		850,000.00	GAA	Office of Vice President for Academic Affairs, Academic Division, Program Head-Entrepreneurship Department
14					Equipping of the Business Incubation Facility- Montevista Campus		850,000.00	GAA	Office of Vice President for Academic Affairs, Academic Division, Program Head-Entrepreneurship Department
15					Equipping of the Business Incubation Facility- New Bataan Campus		850,000.00	GAA	Office of Vice President for Academic Affairs, Academic Division, Program Head-Entrepreneurship Department
16					PROPOSED ELECTRICAL POWER DISTRIBUTION SYSTEM IN THE MAIN CAMPUS		7,312,500.00	GAA	Office of the College President, Office of the Chief for Administration and Finance
						SUB-TOTAL	29,348,780.00	GAA	
						TOTAL GAD BUDGET	29,348,780.00		

Prepared By:	Approved By:	Date
LILYBETH M. MATUNHAY, PhD.	**DR. CHRISTIE JEAN V. GANIERA, CESE**	01/24/2025
GAD Focal Person	**College President**	

Philippine Commission on Women

THIS IS TO CERTIFY THAT THIS DOCUMENT HAS BEEN REVIEWED AND ENDORSED THROUGH THE GMMS

LILYBETH M. MATUNHAY, PHD.
GAD FOCAL PERSON

DR. CHRISTIE JEAN V. GANIERA, CESE
COLLEGE PRESIDENT

REPORT GENERATED: 01/24/2025

Philippine Commission on Women

THIS IS TO CERTIFY THAT THIS DOCUMENT HAS BEEN REVIEWED AND ENDORSED THROUGH THE GMMS

LILYBETH M. MATUNHAY, PHD.
GAD FOCAL PERSON

DR. CHRISTIE JEAN V. GANIERA, CESE
COLLEGE PRESIDENT

REPORT GENERATED: 01/24/2025
PAGE 7 OF 7

Republic of the Philippines
DAVAO DE ORO STATE COLLEGE
Province of Davao De Oro
Website: www.ddosc.edu.ph | Email: president@ddosc.edu.ph

RECEIVED
OFFICE OF THE AUDITOR
Davao De Oro State College
Date: 10-17-2024
Time:
By:

PURCHASE REQUEST

Entity Name: DAVAO DE ORO STATE COLLEGE **Fund Cluster:**

Office / Division: Gender and Development Unit		PR No.: 2024-09-811		Date: 9.11.2024	
		Responsibility Center Code:			
Stock / Property No.	**Unit**	**Item Description**	**Qty**	**Unit Cost**	**Total Cost**
	Set	Purchase of Child-friendly furniture and equipment- Kids **study table** with chairs includes 1 table 49cmx79cm and 2 chairs 30cmx42cm, plastic, durable, odorless, smooth surface	6	4,166.00	**24,996.00**
	Set	Table corner guards and outlet cover- cornerguards-2m length, 23*8mm(W*T) clear PVC, Outlet cover-3.2*2*2cm,ABS material-assorted colors	9	333.00	**2,997.00**
	Set	**First aid kit**- Size: 22.1 x 17.2 x 9.3cm / 8.7 x 6.7 x 3.6inch, Weight: 840g / 1.8lbs, Material: 600D polyester, Packaging includes:(165PCS)- 1 x First aid kit bag, 60 x Adhesive Dressings, 2 x Triangular Bandage 96*96*136CM, 1 x First Aid Booklet, 2 x Pressure Bandages 10*450CM, 1 x Hypo Allergenic Tape 1*180CM, 1 x Fever Scan Strip, 1 x Notepad, 1 x Pen, 1 x Tweezers 12CM, 1 x Shears 14.5CM, 2 x Eye Pad, 5 x Skin Cleaning Wipes,1 IN CPR, 4 x Non-Adherent Wound Dressings 7.5C*7.5CM, 5 x Non-Adherent Wound Dressings 5*5CM, 1 x Emergency Blanket 160*210CM, 4 x Hydro Gel 3.5g, 6 x Gloves,1 pair in CPR L, 10 x Plastic bag, 10 x Safety Pins, 8 x Cotton Gauze Swabs 7.5*7.5CM,5 x Cotton Gauze Swabs 5*5CM, 1 x Wound Closures, 5 x Splinter Probes, 25 x Iodine Cotton Stick,1 x Resuscitation face mask in CPR, 1 x Wound Dressings	1	5,000.00	**5,000.00**
	set	**Sofa Set** 3 seater sofa 80"L x 32" W x 35" H with 2 pcs 1 seater sofa39" L x 32" W x 35" H-leather-gray , Pillow gray 50x50cm cotton, center table- 120*60*41cm bakewood and steel legs-gray color	1	30,000.00	**30,000.00**
	bundle	**1 set Puzzle Mat Number 0-9 and 2 sets Alphabet A-Z** 30cmx30cm each and 10cm thickness	3	833.00	**2,499.00**
	bundle	**Puzzle Mat Animals 15 pcs Assorted** 60cmx60cm each and 10cm thickness	4	625.00	**2,500.00**
	bundle	**Puzzle Mat Fruits 15 pcs assorted** 60cmx60cm each and 10cm thickness	4	625.00	**2,500.00**
	set	**Shape Sorters 5 in 1** (xylophone 24cmX12cm, sorting tower 15cmX6.1cm, geometric shape sorter 12x12x5cm, sorting clock 17cm x 17cm x 25cm, abacus roller coaster 10cm x 8.5 cm)	1	1,200.00	**1,200.00**
	box	Memory Matching Cards -Paper material, 11 x 11cm/4.3 x 4.33 inches, 1 box	2	350.00	**700.00**
	pack	Alphabet Blocks- assorted color, 16 pcs per pack, 19*20*5cm, plastic materials	1	300.00	**300.00**
	set	Number Blocks- 1 set 100 pcs 2cm x 2cm each cube linking cubes blocks	2	500.00	**1,000.00**
	set	Flashcards- (Animals- cardboard material, 36pcs/set, 7.6cm x 11.7cm size) , shape-(cardboard material, 36pcs/set, 7.6cm x 11.7cm size) colors- (cardboard material, 36pcs/set, 7.6cm x 11.7cm size), time-(cardboard material, 36pcs/set, 7.6cm x 11.7cm size) fruit-(cardboard material, 36pcs/set, 7.6cm x 11.7cm size), body part-(cardboard material, 36pcs/set, 7.6cm x 11.7cm size)	2	1,000.00	**2,000.00**

Completed

11271667 Updated
Sept 20-26
60 days
posted

Stock / Property No.	Unit	Item Description	Qty	Unit Cost	Total Cost
	set	Building Blocks (LEGO, Mega Bloks, etc.)- 2 sets, 82 pcs each set, 2.5 inches long and wide and 2 inches high, assorted color, made of lightweight, durable, washable and non-toxic plastic materials.	2	1,000.00	**2,000.00**
	set	Pretend Play Sets (Kitchen)- 95cm Kitchen toy, 55*32*95cm, High-quality ABS plastic, 73pcs- 20 random uncut food, 10 pots and spoons (6 scoops, soup pot, pan, 2 pot lids), 6 bottles, 3 boxes, 6 taps (faucet, drawing board, basket, bluetooth, 2 door panels) , 9 pieces for dining table, 15 pieces for side table, 4 pots	1	1,500.00	**1,500.00**
	set	Doctor Set Toys Pretend Play- 53 pcs, plastic materials, 14*14.5*22cm, stethoscope, removable dental dentures, removable syringes, thermometers, toothpaste, extraction forceps, ointments, mouth mirrors, medicine Bottles, pliers, tooth grinding tools, toothbrush,tablets, capsules, lozenges, visit cards, ID cards, doctor's suit and portable doctor toy bags.	1	1,500.00	**1,500.00**
	set	Pretend Play Sets (tool set))- 42-piece set toolbox styles randomly, Toolbox toys dimensions are 32.9*27.3*9.2cm, assorted tool set, any color	1	1,500.00	**1,500.00**
	set	Play Dough & Clay- 12 Colors Play Dough Plasticine For Kids Safe Colored Clay, 17mm x 66mm x 236mm, 56g single pack capacity	5	500.00	**2,500.00**
	set	Xylophone Drum Set, Sensory Educational Toys, Wooden Percussion Toys, Musical Instrument Toys, 39cmx23cmx8cm/15.35inchx9.06inchx3.15inch, wood and metal	1	2,000.00	**2,000.00**
	set	Magnetic Tiles- 120 pcs, magnetic and plastic materials, non-toxic, 33.5x25x7.8cm, assorted colors	1	2,000.00	**2,000.00**
	pc	Coloring Books- Material : Paper, Size 19x16cm, 1 coloring book (5 sheets consisting of 1 cover & 4 pictures), 1pc water pen (refill with water)	10	50.00	**500.00**
	set	Bible Story Books For Kids SET With English Tagalog Translation, tiles: Joseph and Mary, The Raising Of Lazarus, The Prodigal Son, The Resurrection Of Jesus Size: 28 x 21 x 0.20 cm No. of Pages: 16 pp Material: Paperback	2	1,000.00	**2,000.00**
	set	49 pcs Colored English/Tagalog Translation Kid Children Story books, assorted, 6.5x8.5 inches, 24 pages, Material: Paperback, Filipino/Tagalog story books	1	2,500.00	**2,500.00**
	set	Board Books Tagalog Books For Kids Educational, TITLES:Ang Aming Pamilya, Ang Ating Pamayanan, Ang Katutubong Awitin Sa Pilipinas, Ang Kulturang Pilipino, SIZE: 16.50 x 14.90 x 0.60 cm, NO. OF PAGES: 10 pages, MATERIAL: Board Book	2	1,500.00	**3,000.00**
	pc	My First 1000 Words with Tagalog Translation books, Size 23.10 cm x 18 x 3, NO. OF PAGES 96 pp, hardback	4	1,000.00	**4,000.00**
	pc	Activity Workbook for kids (pagbasa, pagsulat, at matuto sa wikang Filipino), Alphabetong Filipino, Pag bilang, Pagsasanay sa pagbasa, Mga bahagi ng katawan, Mga kulay, Pagbasa ng mga salita, Total Pages: 100 pages, Material: Paper	4	1,000.00	**4,000.00**
	pc	Kids First Dictionary of 500 Words, Books for Kids, L: 10.5 INCH W: 0.5 INCH H: 13.7 INCH, 80 Pages , paper material	4	1,000.00	**4,000.00**

Stock / Property No.	Unit	Item Description	Qty	Unit Cost	Total Cost
	pc	Human Body Children's Encyclopedia (Hardback), Books for Kids, L: 8.75 INCH W: 0.5 INCH H: 11.25 INCH, 120 Pages,paper material	4	1,000.00	**4,000.00**
	pc	Phonics Alphabet Sounds A to Z , Books for Kids (Paperback), L: 8.5 INCH W: 0.17 INCH H: 11.0 INCH, 56 Pages, paper material	4	500.00	**2,000.00**
	pc	Very First Sight Words Sentences Level 1, Books for Kids, L: 8.5 INCH W: 0.2 INCH H: 11.0 INCH, 64 Pages, paper material	4	300.00	**1,200.00**
	pc	505 Activities for Kids , Books for Kids (Paperback), L: 8.5 INCH W: 0.31 INCH H: 11.0 INCH, 128 Pages, paper material	4	500.00	**2,000.00**
	pc	Etiquette on Good Behaviour Book 2, Books for Kids (Paperback), L: 8.5 INCH W: 0.14 INCH H: 11.0 INCH, 48 Pages, paper material	4	300.00	**1,200.00**
	pc	Wipe and Write Again - Animals, Books for Kids, L: 8.5 INCH W: 0.39 INCH H: 11.0 INCH, 16 Pages, paper material	4	300.00	**1,200.00**
	set	Big Educationa 16l Posters Learning Wall Chart Set for Kids Babies Early Educational Number Letter Toys- Large -sized learning posters, including numbers, weeks, shapes, planets, colors, farm animals, months, seasons, times, addition, subtraction, multiplication and division, etc., with 60 sticker dots, which can be pasted after tearing, Material: eco friendly cardboard, Size: 42 * 28cm/16 * 11in	1	500.00	**500.00**
	set	Hand Grab Boards Puzzle Toys Cognition Tangram Jigsaw Educational Toys for Kids, Animals, Transports, Numbers, Fruits & Vegetables, alphabets, 30cm x 22.5cm x 1cm, Packaging: 1×Wooden Hand Grab Boards Puzzle, wooden materials.	2	1,500.00	**3,000.00**
	pc	Children's Encyclopedia Large format Hardcover English book,Hardcover size: 22*29cm,416-page, structured from A to Z,	2	1,500.00	**3,000.00**
	set	10 books- 100 Things to Know About Science Space History Food Numbers Kids Early Education, Hard Cover, Size: 25x17.5cm, Pages: 128 Pages/Book, Language: English	2	3,000.00	**6,000.00**
	set	Sofa bed with 2 pillows, (Thickness x Width x Length) 6x60x73, Removable and washable fabric polyester cover, high quality foam	1	12,000.00	**12,000.00**
	set	10 pcs Storage bins and organizers for toys, Size: Large: 37.8 x 24.5 x 25 cm, Material: imitation hemp + cardboard, assorted colors	1	5,000.00	**5,000.00**
	bundle	Wall decorations/stickers, Penguin/ Bear/ Giraffe/ Elephant/ Bird/ Rabbit/ Cloud/ Train style, Compact Size: 70CM (Length) x 50CM (Wide), Finished Size: 73CM (Length) x 55CM (Wide), Color: Multicolor, Material: PVC/ Vinyl, Installation Method: Self-Adhesive	1	10,000.00	**10,000.00**
	pc	wall mounted 1000ml alcohol dispensers, 13.3*11.5*30cm, white, 6w, with usb cable	2	2,500.00	**5,000.00**

Stock / Property No.	Unit	Item Description	Qty	Unit Cost	Total Cost
	pc	Indoor Castle Tent for Kids, Size : Large High Quality : It is safe and environmentally friendly, skin-friendly and breathable, does not shrink or fade, wear-resistant and durable, Material: Cotton cloth +fiberglass rod, Size: 150x110x110cm(59X43X43inch) (display size), Package include: 1*tent + star led light + colorful flags + storage bag	2	1,000.00	**2,000.00**
	pc	White Board 1200×900mm 36IN×48IN , Magnetic, Spec. 2: Aluminum frame with ABS corner, Aluminum frame with ABS corner for longer shelf life,	1	3,000.00	**3,000.00**
	pc	Children's room solid wood large-capacity Toy Storage Cabinet -Large capacity- 104x30x114 cm	4	7,500.00	**30,000.00**
	unit	Mini Refrigerator- Cooling Technology(Freezer): Defrost, Real Inverter Compressor, Inox Finish for Durability, Adjustable Wireshelves, Hidden Handle, Reversible Door, Total Net Capacity: 155L, Total Fridge Capacity: 115L, Total Freezer Capacity: 40L, Rated Voltage: 220V-240V Energy Consumption:, Net Weight: 35kg, Dimension (WxDxH): 500mm x 580mm x 1230mm	1	25,000.00	**25,000.00**
	unit	SMART TV 65 inches ultra HD (UHD) 4k with wall bracket and 10 meters HDMI Cable, Bluetooth Connectivity, Netflix, Youtube, Wifi/LAN, USB 2.0, Invisible Speakers, Wake on LAN, OSD Multi Language, Zoom, Weight: Gross: 29.5 kg | Net: 19.0 kg, Dimension (WxDxH): with Stand: 1447 x 271 x 902 mm, Dimension (WxDxH): without Stand: 1447 x 79 x 835 mm	1	45,000.00	**45,000.00**
	pc	Wall clock- 12 inches Round Wall Clock Wooden Frame, 360mm / 14 inches	1	2,000.00	**2,000.00**
	set	Indoor Foldable Fence 172x172 cm pink/white 16pcs playpen+2pcs movable gate	2	6,000.00	**12,000.00**
	pc	cork board-90x60cm, Wood frame with ABS corner for longer shelf life, Material: Cork sheet + Fiberboard, Cork sheet + Fiberboard, Hangable holes in plastic corners, Aluminum frame with ABS corner	1	1,500.00	**1,500.00**
	pc	Children Cartoon Bean Bag Sofa Chair Slipcover No Filler Washable, Material:Fabric Eco-friendly flocking PVC, Color: any color, Dimensions, (approx.): Inflation :110*110*85cm/43.31*33.46 inches, Thickness :0.55mm/0.02 inch plastic, Load :150kg	2	1,500.00	**3,000.00**
	pc	6in1 BLOCKOUT HIGH QUALITY Dimmer Bedroom Curtains Double Layer Modern Ring Curtains 7ft/8ft, 6in1 WIDTH - (double layer) adjustable up to 110inches, color gray	2	2,500.00	**5,000.00**
	set	Office/school Supplies- Nursery-Kinder Plastic Envelop with Office Supplies Inside (1 pad paper,1 large pencil,12pcs or 1 box crayon regular size, eraser 1.8*3.8*1cm/1.8*5*1cm, colored paper 12 pcs assorted color,round head scissor 135mm*65mm any color, sharpener 4cm * 3.5cm * 2.5cm double hole, ruler 12 inch (30 cm) plastic, 20 pcs short bond paper)	12	500.00	**6,000.00**
				Total	**299,292.00**

local
635

Purpose:	*Child Minding Supplies and equipment*

Requested by:		**Approved by:**	
Signature:			
Printed Name:	**NOIME A. GABRIEL**		**LILYBETH M. MATUNHAY**
Designation	*GAD Staff*		*SUC President I*

RECEIVED
SEP 11 2024

PURCHASE ORDER
DAVAO DE ORO STATE COLLEGE
Entity name

Supplier	**ARJ4 CONSUMER GOODS TRADING**	P.O. NO:	2024-10-617
Address:	**LOT 2, B.3, SAMANTHA HOMES, MATINA PANGI, DAVAO CITY**	DATE:	10/03/2024
TIN:		MODE OF PROCUREMENT: NEGOTIATED PROCUREMENT - H	

GENTLEMEN:

Please furnish this office the following articles subjected to the terms and conditions contained herein:

Place of Delivery :	DAVAO DE ORO STATE COLLEGE (GAD,MAIN)	Delivery term :	**60 DAYS**
Date of Delivery :		Payment term :	

Stock / Property No.	UNIT	DESCRIPTION	QUANTITY	UNIT COST	AMOUNT
	Set	Purchase of Child-friendly furniture and equipment- Kids study table with chairs includes 1 table 49cmx79cm and 2 chairs 30cmx42cm, plastic, durable, odorless, smooth surface	6	3,320.36	**19,922.16**
	Set	Table corner guards and outlet cover- cornerguards-2m length, 23*8mm(W*T) clear PVC, Outlet cover-3.2*2*2cm,ABS material-assorted colors	9	332.83	**2,995.47**
	Set	First aid kit- Size: 22.1 x 17.2 x 9.3cm / 8.7 x 6.7 x 3.6inch, Weight: 840g / 1.8lbs, Material: 600D polyester, Packaging includes:(165PCS)- 1 x First aid kit bag, 60 x Adhesive Dressings, 2 x Triangular Bandage 96*96*136CM, 1 x First Aid Booklet, 2 x Pressure Bandages 10*450CM, 1 x Hypo Allergenic Tape 1*180CM, 1 x Fever Scan Strip, 1 x Notepad, 1 x Pen, 1 x Tweezers 12CM, 1 x Shears 14.5CM, 2 x Eye Pad, 5 x Skin Cleaning Wipes,1 IN CPR, 4 x Non-Adherent Wound Dressings 7.5C*7.5CM, 5 x Non-Adherent Wound Dressings 5*5CM, 1 x Emergency Blanket 160*210CM, 4 x Hydro Gel 3.5g, 6 x Gloves,1 pair in CPR L, 10 x Plastic bag, 10 x Safety Pins, 8 x Cotton Gauze Swabs 7.5*7.5CM,5 x Cotton Gauze Swabs 5*5CM, 1 x Wound Closures, 5 x Splinter Probes, 25 x Iodine Cotton Stick,1 x Resuscitation face mask in CPR, 1 x Wound Dressings	1	4,982.95	**4,982.95**
	set	Sofa Set 3 seater sofa 80"L x 32" W x 35" H with 2 pcs 1 seater sofa39" L x 32" W x 35" H-leather-gray , Pillow gray 50x50cm cotton, center table- 120*60*41cm bakewood and steel legs-gray color	1	29,000.00	**29,000.00**
	bundle	1 set Puzzle Mat Number 0-9 and 2 sets Alphabet A-Z 30cmx30cm each and 10cm thickness	3	802.66	**2,407.98**
	bundle	Puzzle Mat Animals 15 pcs Assorted 60cmx60cm each and 10cm thickness	4	617.05	**2,468.20**
	bundle	Puzzle Mat Fruits 15 pcs assorted 60cmx60cm each and 10cm thickness	4	604.50	**2,418.00**
	set	Shape Sorters 5 in 1 (xylophone 24cmX12cm, sorting tower 15cmX6.1cm, geometric shape sorter 12x12x5cm, sorting clock 17cm x 17cm x 25cm, abacus roller coaster 10cm x 8.5 cm)	1	1,177.00	**1,177.00**
	box	Memory Matching Cards -Paper material, 11 x 11cm/4.3 x 4.33 inches, 1 box	2	327.00	**654.00**
	pack	Alphabet Blocks- assorted color, 16 pcs per pack, 19*20*5cm, plastic materials	1	277.00	**277.00**
	set	Number Blocks- 1 set 100 pcs 2cm x 2cm each cube linking cubes blocks	2	437.00	**874.00**
	set	Flashcards- (Animals- cardboard material, 36pcs/set, 7.6cm x 11.7cm size) , shape-(cardboard material, 36pcs/set, 7.6cm x 11.7cm size) colors- (cardboard material, 36pcs/set, 7.6cm x 11.7cm size), time-(cardboard material, 36pcs/set, 7.6cm x 11.7cm size) fruit-(cardboard material, 36pcs/set, 7.6cm x 11.7cm size), body part-(cardboard material, 36pcs/set, 7.6cm x 11.7cm size)	2	977.00	**1,954.00**
	set	Building Blocks (LEGO, Mega Bloks, etc.)- 2 sets, 82 pcs each set, 2.5 inches long and wide and 2 inches high, assorted color, made of lightweight, durable, washable and non-toxic plastic materials.	2	977.00	**1,954.00**
	set	Pretend Play Sets (Kitchen)- 95cm Kitchen toy, 55*32*95cm, High-quality ABS plastic, 73pcs- 20 random uncut food, 10 pots and spoons (6 scoops, soup pot, pan, 2 pot lids), 6 bottles, 3 boxes, 6 taps (faucet, drawing board, basket, bluetooth, 2 door panels) , 9 pieces for dining table, 15 pieces for side table, 4 pots	1	1,477.00	**1,477.00**
	set	Doctor Set Toys Pretend Play- 53 pcs, plastic materials, 14*14.5*22cm, stethoscope, removable dental dentures, removable syringes, thermometers, toothpaste, extraction forceps, ointments, mouth mirrors, medicine Bottles, pliers, tooth grinding tools, toothbrush,tablets, capsules, lozenges, visit cards, ID cards, doctor's suit and portable doctor toy bags.	1	1,477.00	**1,477.00**
	set	Pretend Play Sets (tool set))- 42-piece set toolbox styles randomly, Toolbox toys dimensions are 32.9*27.3*9.2cm, assorted tool set, any color	1	1,477.00	**1,477.00**
	set	Play Dough & Clay- 12 Colors Play Dough Plasticine For Kids Safe Colored Clay, 17mm x 66mm x 236mm, 56g single pack capacity	5	477.00	**2,385.00**
	set	Xylophone Drum Set, Sensory Educational Toys, Wooden Percussion Toys, Musical Instrument Toys, 39cmx23cmx8cm/15.35inchx9.06inchx3.15inch, wood and metal	1	1,977.00	**1,977.00**
	set	Magnetic Tiles- 120 pcs, magnetic and plastic materials, non-toxic, 33.5x25x7.8cm, assorted colors	1	1,977.00	**1,977.00**
	pc	Coloring Books- Material : Paper, Size 19x16cm, 1 coloring book (5 sheets consisting of 1 cover & 4 pictures), 1pc water pen (refill with water)	10	47.00	**470.00**
	set	Bible Story Books For Kids SET With English Tagalog Translation, tiles: Joseph and Mary, The Raising Of Lazarus, The Prodigal Son, The Resurrection Of Jesus Size: 28 x 21 x 0.20 cm No. of Pages: 16 pp Material: Paperback	2	977.00	**1,954.00**
	set	49 pcs Colored English/Tagalog Translation Kid Children Story books, assorted, 6.5x8.5 inches, 24 pages, Material: Paperback, Filipino/Tagalog story books	1	2,477.00	**2,477.00**
	set	Board Books Tagalog Books For Kids Educational, TITLES:Ang Aming Pamilya, Ang Ating Pamayanan, Ang Katutubong Awitin Sa Pilipinas, Ang Kulturang Pilipino, SIZE: 16.50 x 14.90 x 0.60 cm, NO. OF PAGES: 10 pages, MATERIAL: Board Book	2	1,477.00	**2,954.00**
	pc	My First 1000 Words with Tagalog Translation books, Size 23.10 cm x 18 x 3, NO. OF PAGES 96 pp, hardback	4	977.00	**3,908.00**
	pc	Activity Workbook for kids (pagbasa, pagsulat, at matuto sa wikang Filipino), Alphabetong Filipino, Pag bilang, Pagsasanay sa pagbasa, Mga bahagi ng katawan, Mga kulay, Pagbasa ng mga salita, Total Pages: 100 pages, Material: Paper	4	977.00	**3,908.00**
	pc	Kids First Dictionary of 500 Words, Books for Kids, L: 10.5 INCH W: 0.5 INCH H: 13.7 INCH, 80 Pages , paper material	4	977.00	**3,908.00**
	pc	Human Body Children's Encyclopedia (Hardback), Books for Kids, L: 8.75 INCH W: 0.5 INCH H: 11.25 INCH, 120 Pages,paper material	4	977.00	**3,908.00**
	pc	Phonics Alphabet Sounds A to Z , Books for Kids (Paperback), L: 8.5 INCH W: 0.17 INCH H: 11.0 INCH, 56 Pages, paper material	4	977.00	**3,908.00**
	pc	Very First Sight Words Sentences Level 1, Books for Kids, L: 8.5 INCH W: 0.2 INCH H: 11.0 INCH, 64 Pages, paper material	4	287.00	**1,148.00**
	pc	505 Activities for Kids , Books for Kids (Paperback), L: 8.5 INCH W: 0.31 INCH H: 11.0 INCH, 128 Pages, paper material	4	487.00	**1,948.00**
	pc	Etiquette on Good Behaviour Book 2, Books for Kids (Paperback), L: 8.5 INCH W: 0.14 INCH H: 11.0 INCH, 48 Pages, paper material	4	287.00	**1,148.00**
	pc	Wipe and Write Again - Animals, Books for Kids, L: 8.5 INCH W: 0.39 INCH H: 11.0 INCH, 16 Pages, paper material	4	287.00	**1,148.00**

	set	Big Educationa 16l Posters Learning Wall Chart Set for Kids Babies Early Educational Number Letter Toys- Large -sized learning posters, including numbers, weeks, shapes, planets, colors, farm animals, months, seasons, times, addition, subtraction, multiplication and division, etc., with 60 sticker dots, which can be pasted after tearing, Material: eco friendly cardboard, Size: 42 * 28cm/16 * 11in	1	487.00	**487.00**
	set	Hand Grab Boards Puzzle Toys Cognition Tangram Jigsaw Educational Toys for Kids, Animals, Transports, Numbers, Fruits & Vegetables, alphabets, 30cm x 22.5cm x 1cm, Packaging: 1×Wooden Hand Grab Boards Puzzle, wooden materials.	2	1,487.00	**2,974.00**
	pc	Children's Encyclopedia Large format Hardcover English book,Hardcover size: 22*29cm,416-page, structured from A to Z,	2	1,487.00	**2,974.00**
	set	10 books- 100 Things to Know About Science Space History Food Numbers Kids Early Education, Hard Cover, Size: 25x17.5cm, Pages: 128 Pages/Book, Language: English	2	3,000.00	**6,000.00**
	set	Sofa bed with 2 pillows, (Thickness x Width x Length) 6x60x73, Removable and washable fabric polyester cover, high quality foam	1	11,977.00	**11,977.00**
	set	10 pcs Storage bins and organizers for toys, Size: Large: 37.8 x 24.5 x 25 cm, Material: imitation hemp + cardboard, assorted colors	1	4,897.00	**4,897.00**
	bundle	Wall decorations/stickers, Penguin/ Bear/ Giraffe/ Elephant/ Bird/ Rabbit/ Cloud/ Train style, Compact Size: 70CM (Length) x 50CM (Wide), Finished Size: 73CM (Length) x 55CM (Wide), Color: Multicolor, Material: PVC/ Vinyl, Installation Method: Self-Adhesive	1	9,777.00	**9,777.00**
	pc	wall mounted 1000ml alcohol dispensers, 13.3*11.5*30cm, white, 6w, with usb cable	2	2,447.00	**4,894.00**
	pc	Indoor Castle Tent for Kids, Size : Large High Quality : It is safe and environmentally friendly, skin-friendly and breathable, does not shrink or fade, wear-resistant and durable, Material: Cotton cloth +fiberglass rod, Size: 150x110x110cm(59X43X43inch) (display size), Package include: 1*tent + star led light + colorful flags + storage bag	2	977.00	**1,954.00**
	pc	White Board 1200×900mm 36IN×48IN , Magnetic, Spec. 2: Aluminum frame with ABS corner, Aluminum frame with ABS corner for longer shelf life,	1	2,897.00	**2,897.00**
	pc	Children's room solid wood large-capacity Toy Storage Cabinet -Large capacity- 104x30x114 cm	4	7,457.00	**29,828.00**
	unit	Mini Refrigerator- Cooling Technology(Freezer): Defrost, Real Inverter Compressor, Inox Finish for Durability, Adjustable Wireshelves, Hidden Handle, Reversible Door, Total Net Capacity: 155L, Total Fridge Capacity: 115L, Total Freezer Capacity: 40L, Rated Voltage: 220V-240V Energy Consumption:, Net Weight: 35kg, Dimension (WxDxH): 500mm x 580mm x 1230mm	1	23,977.00	**23,977.00**
	unit	SMART TV 65 inches ultra HD (UHD) 4k with wall bracket and 10 meters HDMI Cable, Bluetooth Connectivity, Netflix, Youtube, Wifi/LAN, USB 2.0, Invisible Speakers, Wake on LAN, OSD Multi Language, Zoom, Weight: Gross: 29.5 kg | Net: 19.0 kg, Dimension (WxDxH): with Stand: 1447 x 271 x 902 mm, Dimension (WxDxH): without Stand: 1447 x 79 x 835 mm	1	44,927.00	**44,927.00**
	pc	Wall clock- 12 inches Round Wall Clock Wooden Frame, 360mm / 14 inches	1	2,000.00	**2,000.00**
	set	Indoor Foldable Fence 172x172 cm pink/white 16pcs playpen+2pcs movable gate	2	5,497.00	**10,994.00**
	pc	cork board-90x60cm, Wood frame with ABS corner for longer shelf life, Material: Cork sheet + Fiberboard, Cork sheet + Fiberboard, Hangable holes in plastic corners, Aluminum frame with ABS corner	1	1,477.00	**1,477.00**
	pc	Children Cartoon Bean Bag Sofa Chair Slipcover No Filler Washable, Material:Fabric Eco-friendly flocking PVC, Color: any color, Dimensions, (approx.): Inflation :110*110*85cm/43.31*33.46 inches, Thickness :0.55mm/0.02 inch plastic, Load :150kg	2	1,477.00	**2,954.00**
	pc	6in1 BLOCKOUT HIGH QUALITY Dimmer Bedroom Curtains Double Layer Modern Ring Curtains 7ft/8ft, 6in1 WIDTH - (double layer) adjustable up to 110inches, color gray	2	2,477.00	**4,954.00**
	set	Office/school Supplies- Nursery-Kinder Plastic Envelop with Office Supplies Inside (1 pad paper,1 large pencil,12pcs or 1 box crayon regular size, eraser 1.8*3.8*1cm/1.8*5*1cm, colored paper 12 pcs assorted color,round head scissor 135mm*65mm any color, sharpener 4cm * 3.5cm * 2.5cm double hole, ruler 12 inch (30 cm) plastic, 20 pcs short bond paper)	12	477.00	**5,724.00**
		--nothing follows--			-
(Total Amount in Words)		**TWO HUNDRED NINETY THOUSAND THREE HUNDRED SEVEN PESOS AND SEVENTY-SIX CENTAVOS ONLY**			**290,307.76**

In case of failure to make the full delivery within the time specified above, a penalty of one-tenth (1/10) of one percent for every day of delay shall be imposed on the undelivered item/s

Conforme:

ARJ4 CONSUMER GOODS TRADING
Signature over Printed Name of Supplier

10/15/24
DATE

Very Truly yours,

LILYBETH M. MATUNHAY, Ph.D.
Signature over printed Name of Authorized official
SUC President I
Designation

Fund Cluster: 104	ORS/BURS No. 02-03206401-2024-10-1684
Funds Available : **290,307.76**	Date of the ORS/BURS: 10-08-2024
	AMOUNT : **290,307.76**

ROTCHIL G. PIASTRO, CPA
Signature over printed Name of Chief Accountant/Head of Accounting Division/Unit

ARJ4 CONSUMER GOODS TRADING
Lot 2, B.3, Samantha Homes, Matina Pangi, Davao City

NOTICE OF AWARD

NOA 2024-10-02-626

This is to notify your end that pursuant **Abstract of Quotation No. 09-2024-642** the Bids and Awards Committee (BAC) as per **Minutes and Resolution No. 37**, Series of **2024,** award your company as the Supplier **Child Minding Supplies and Equipment-GAD**

Done this **2nd** day of **October, 2024** at Davao De Oro State College, P-10, Poblacion, Compostela, Davao De Oro.

LILYBETH M. MATUNHAY
SUC President I

Conformed:

JAMILLE M. MATUNHAY

Name and Signature of Bidder/Representative

ARJ4 CONSUMER GOODS TRADING
Name of Bidder

10/2/24
Date

Republic of the Philippines
Davao de Oro State College
Poblacion, Compostela, Davao de Oro Province

Bids and Awards Committee Office/ Procurement Unit

Website: www.ddosc.edu.ph Email: procurement@ddosc.edu.ph Contact #: 0955-590-5086

NOTICE TO PROCEED

NTP 2024-10-04-625

ARJ4 CONSUMER GOODS TRADING
Lot 2, B.3, Samantha Homes, Matina Pangi, Davao City

Notice to Proceed is hereby issued to your company/firm for the order specified below:

The Supplier of Child Minding Supplies and Equipment-GAD

This notice to proceed is also issued for the above work order/transaction to resume/start on or before three (3) days upon receipt hereof.

Done this **4th** day of **October**, **2024** at **Davao De Oro State College**, Poblacion, Compostela, Davao De Oro.

LILYBETH M. MATUNHAY
SUC President I

Conformed:

Janice M. Maquiran

Name and Signature of Bidder/Representative

ARJ4 CONSUMER GOODS TRADING
Name of Bidder

10/15/24

Date

INSPECTION AND ACCEPTANCE REPORT

Entity Name: **Davao de Oro State College** Fund Cluster : **164**

Supplier: **ARJ4 CONSUMER GOODS TRADING**	**IAR No. :SEP-2024-11-00060**
PO NO: **2024-10-617** Date :**10/03/2024**	**Date: 11-19-2024**
Requisitioning Office/Dept. : **GAD MAIN**	Invoice No. :
	Date:

Stock/ Property No.	Description	Unit	Quantity
SEMI-FF-0050	Purchase of Child-friendly furniture and equipment- Kids study table with chairs includes 1 table 49cmx79cm and 2 chairs 30cmx42cm, plastic, durable, odorless, smooth surface	Set	6
OSM-0595	Table corner guards and outlet cover- cornerguards-2m length, 23*8mm(W*T) clear PVC, Outlet cover-3.2*2*2cm,ABS material-assorted colors	Set	9
OSM-0596	First aid kit- Size: 22.1 x 17.2 x 9.3cm / 8.7 x 6.7 x 3.6inch, Weight: 840g / 1.8lbs, Material: 600D polyester, Packaging includes:(165PCS)- 1 x First aid kit bag, 60 x Adhesive Dressings, 2 x Triangular Bandage 96*96*136CM, 1 x First Aid Booklet, 2 x Pressure Bandages 10*450CM, 1 x Hypo Allergenic Tape 1*180CM, 1 x Fever Scan Strip, 1 x Notepad, 1 x Pen, 1 x Tweezers 12CM, 1 x Shears 14.5CM, 2 x Eye Pad, 5 x Skin Cleaning Wipes,1 IN CPR, 4 x Non-Adherent Wound Dressings 7.5C*7.5CM, 5 x Non-Adherent Wound Dressings 5*5CM, 1 x Emergency Blanket 160*210CM, 4 x Hydro Gel 3.5g, 6 x Gloves,1 pair in CPR L, 10 x Plastic bag, 10 x Safety Pins, 8 x Cotton Gauze Swabs 7.5*7.5CM,5 x Cotton Gauze Swabs 5*5CM, 1 x Wound Closures, 5 x Splinter Probes, 25 x Iodine Cotton Stick,1 x Resuscitation face mask in CPR, 1 x Wound Dressings	Set	1
SEMI-FF-0040	Sofa Set 3 seater sofa 80"L x 32" W x 35" H with 2 pcs 1 seater sofa39" L x 32" W x 35" H-leather-gray , Pillow gray 50x50cm cotton, center table-120*60*41cm bakewood and steel legs-gray color	set	1
OSM-0597	1 set Puzzle Mat Number 0-9 and 2 sets Alphabet A-Z 30cmx30cm each and 10cm thickness	bundle	3
OSM-0598	Puzzle Mat Animals 15 pcs Assorted 60cmx60cm each and 10cm thickness	bundle	4
OSM-0599	Puzzle Mat Fruits 15 pcs assorted 60cmx60cm each and 10cm thickness	bundle	4
OSM-0600	Shape Sorters 5 in 1 (xylophone 24cmX12cm, sorting tower 15cmX6.1cm, geometric shape sorter 12x12x5cm, sorting clock 17cm x 17cm x 25cm, abacus roller coaster 10cm x 8.5 cm)	set	1
OSM-0601	Memory Matching Cards -Paper material, 11 x 11cm/4.3 x 4.33 inches, 1 box	box	2
OSM-0602	Alphabet Blocks- assorted color, 16 pcs per pack, 19*20*5cm, plastic materials	pack	1
OSM-0603	Number Blocks- 1 set 100 pcs 2cm x 2cm each cube linking cubes blocks	set	2
OSM-0604	Flashcards- (Animals- cardboard material, 36pcs/set, 7.6cm x 11.7cm size) , shape-(cardboard material, 36pcs/set, 7.6cm x 11.7cm size) colors-(cardboard material, 36pcs/set, 7.6cm x 11.7cm size), time-(cardboard material, 36pcs/set, 7.6cm x 11.7cm size) fruit-(cardboard material, 36pcs/set, 7.6cm x 11.7cm size), body part-(cardboard material, 36pcs/set, 7.6cm x 11.7cm size)	set	2

11/20

OSM-0605	Building Blocks (LEGO, Mega Bloks, etc.)- 2 sets, 82 pcs each set, 2.5 inches long and wide and 2 inches high, assorted color, made of lightweight, durable, washable and non-toxic plastic materials.	set	2
OSM-0606	Pretend Play Sets (Kitchen)- 95cm Kitchen toy, 55*32*95cm, High-quality ABS plastic, 73pcs- 20 random uncut food, 10 pots and spoons (6 scoops, soup pot, pan, 2 pot lids), 6 bottles, 3 boxes, 6 taps (faucet, drawing board, basket, bluetooth, 2 door panels) , 9 pieces for dining table, 15 pieces for side table, 4 pots	set	1
OSM-0607	Doctor Set Toys Pretend Play- 53 pcs, plastic materials, 14*14.5*22cm, stethoscope, removable dental dentures, removable syringes, thermometers, toothpaste, extraction forceps, ointments, mouth mirrors, medicine Bottles, pliers, tooth grinding tools, toothbrush,tablets, capsules, lozenges, visit cards, ID cards, doctor's suit and portable doctor toy bags.	set	1
OSM-0608	Pretend Play Sets (tool set))- 42-piece set toolbox styles randomly, Toolbox toys dimensions are 32.9*27.3*9.2cm, assorted tool set, any color	set	1
OSM-0609	Play Dough & Clay- 12 Colors Play Dough Plasticine For Kids Safe Colored Clay, 17mm x 66mm x 236mm, 56g single pack capacity	set	5
OSM-0610	Xylophone Drum Set, Sensory Educational Toys, Wooden Percussion Toys, Musical Instrument Toys, 39cmx23cmx8cm/15.35inchx9.06inchx3.15inch, wood and metal	set	1
OSM-0611	Magnetic Tiles- 120 pcs, magnetic and plastic materials, non-toxic, 33.5x25x7.8cm, assorted colors	set	1
SEMI-BOOKS-0001	Coloring Books- Material : Paper, Size 19x16cm, 1 coloring book (5 sheets consisting of 1 cover & 4 pictures), 1pc water pen (refill with water)	pc	10
SEMI-BOOKS-0001	Bible Story Books For Kids SET With English Tagalog Translation, tiles: Joseph and Mary, The Raising Of Lazarus, The Prodigal Son, The Resurrection Of Jesus Size: 28 x 21 x 0.20 cm No. of Pages: 16 pp Material: Paperback	set	2
SEMI-BOOKS-0001	49 pcs Colored English/Tagalog Translation Kid Children Story books, assorted, 6.5x8.5 inches, 24 pages, Material: Paperback, Filipino/Tagalog story books	set	1
SEMI-BOOKS-0001	Board Books Tagalog Books For Kids Educational, TITLES:Ang Aming Pamilya, Ang Ating Pamayanan, Ang Katutubong Awitin Sa Pilipinas, Ang Kulturang Pilipino, SIZE: 16.50 x 14.90 x 0.60 cm, NO. OF PAGES: 10 pages, MATERIAL: Board Book	set	2
SEMI-BOOKS-0001	My First 1000 Words with Tagalog Translation books, Size 23.10 cm x 18 x 3, NO. OF PAGES 96 pp, hardback	pc	4
SEMI-BOOKS-0001	Activity Workbook for kids (pagbasa, pagsulat, at matuto sa wikang Filipino), Alphabetong Filipino, Pag bilang, Pagsasanay sa pagbasa, Mga bahagi ng katawan, Mga kulay, Pagbasa ng mga salita, Total Pages: 100 pages, Material: Paper	pc	4
SEMI-BOOKS-0001	Kids First Dictionary of 500 Words, Books for Kids, L: 10.5 INCH W: 0.5 INCH H: 13.7 INCH, 80 Pages , paper material	pc	4
SEMI-BOOKS-0001	Human Body Children's Encyclopedia (Hardback), Books for Kids, L: 8.75 INCH W: 0.5 INCH H: 11.25 INCH, 120 Pages,paper material	pc	4
SEMI-BOOKS-0001	Phonics Alphabet Sounds A to Z , Books for Kids (Paperback), L: 8.5 INCH W: 0.17 INCH H: 11.0 INCH, 56 Pages, paper material	pc	4
SEMI-BOOKS-0001	Very First Sight Words Sentences Level 1, Books for Kids, L: 8.5 INCH W: 0.2 INCH H: 11.0 INCH, 64 Pages, paper material	pc	4

SEMI-BOOKS-0001	505 Activities for Kids , Books for Kids (Paperback), L: 8.5 INCH W: 0.31 INCH H: 11.0 INCH, 128 Pages, paper material	pc	4
SEMI-BOOKS-0001	Etiquette on Good Behaviour Book 2, Books for Kids (Paperback), L: 8.5 INCH W: 0.14 INCH H: 11.0 INCH, 48 Pages, paper material	pc	4
SEMI-BOOKS-0001	Wipe and Write Again - Animals, Books for Kids, L: 8.5 INCH W: 0.39 INCH H: 11.0 INCH, 16 Pages, paper material	pc	4
SEMI-BOOKS-0001	Big Educationa 16l Posters Learning Wall Chart Set for Kids Babies Early Educational Number Letter Toys- Large -sized learning posters, including numbers, weeks, shapes, planets, colors, farm animals, months, seasons, times, addition, subtraction, multiplication and division, etc., with 60 sticker dots, which can be pasted after tearing, Material: eco friendly cardboard, Size: 42 * 28cm/16 * 11in	set	1
OSM-0612	Hand Grab Boards Puzzle Toys Cognition Tangram Jigsaw Educational Toys for Kids, Animals, Transports, Numbers, Fruits & Vegetables, alphabets, 30cm x 22.5cm x 1cm, Packaging: 1×Wooden Hand Grab Boards Puzzle, wooden materials.	set	2
SEMI-BOOKS-0001	Children's Encyclopedia Large format Hardcover English book,Hardcover size: 22*29cm,416-page, structured from A to Z,	pc	2
SEMI-BOOKS-0001	10 books- 100 Things to Know About Science Space History Food Numbers Kids Early Education, Hard Cover, Size: 25x17.5cm, Pages: 128 Pages/Book, Language: English	set	2
SEMI-FF-0040	Sofa bed with 2 pillows, (Thickness x Width x Length) 6x60x73, Removable and washable fabric polyester cover, high quality foam	set	1
OSM-0613	10 pcs Storage bins and organizers for toys, Size: Large: 37.8 x 24.5 x 25 cm, Material: imitation hemp + cardboard, assorted colors	set	1
OSM-0614	Wall decorations/stickers, Penguin/ Bear/ Giraffe/ Elephant/ Bird/ Rabbit/ Cloud/ Train style, Compact Size: 70CM (Length) x 50CM (Wide), Finished Size: 73CM (Length) x 55CM (Wide), Color: Multicolor, Material: PVC/ Vinyl, Installation Method: Self-Adhesive	bundle	1
OSM-0615	wall mounted 1000ml alcohol dispensers, 13.3*11.5*30cm, white, 6w, with usb cable	pc	2
OSM-0616	Indoor Castle Tent for Kids, Size : Large High Quality : It is safe and environmentally friendly, skin-friendly and breathable, does not shrink or fade, wear-resistant and durable, Material: Cotton cloth +fiberglass rod, Size: 150x110x110cm(59X43X43inch) (display size), Package include: 1*tent + star led light + colorful flags + storage bag	pc	2
SEMI-FF-0051	White Board 1200×900mm 36IN×48IN , Magnetic, Spec. 2: Aluminum frame with ABS corner, Aluminum frame with ABS corner for longer shelf life,	pc	1
SEMI-FF-0052	Children's room solid wood large-capacity Toy Storage Cabinet -Large capacity- 104x30x114 cm	pc	4
SEMI-TSE-0045	Mini Refrigerator- Cooling Technology(Freezer): Defrost, Real Inverter Compressor, Inox Finish for Durability, Adjustable Wireshelves, Hidden Handle, Reversible Door, Total Net Capacity: 155L, Total Fridge Capacity: 115L, Total Freezer Capacity: 40L, Rated Voltage: 220V-240V Energy Consumption:, Net Weight: 35kg, Dimension (WxDxH): 500mm x 580mm x 1230mm	unit	1

SEMI-ICT-0078	SMART TV 65 inches ultra HD (UHD) 4k with wall bracket and 10 meters HDMI Cable, Bluetooth Connectivity, Netflix, Youtube, Wifi/LAN, USB 2.0, Invisible Speakers, Wake on LAN, OSD Multi Language, Zoom, Weight: Gross: 29.5 kg | Net: 19.0 kg, Dimension (WxDxH): with Stand: 1447 x 271 x 902 mm, Dimension (WxDxH): without Stand: 1447 x 79 x 835 mm	unit	1
OSM-0617	Wall clock- 12 inches Round Wall Clock Wooden Frame, 360mm / 14 inches	pc	1
OSM-0618	Indoor Foldable Fence 172x172 cm pink/white 16pcs playpen+2pcs movable gate	set	2
SEMI-FF-0014	cork board-90x60cm, Wood frame with ABS corner for longer shelf life, Material: Cork sheet + Fiberboard, Cork sheet + Fiberboard, Hangable holes in plastic corners, Aluminum frame with ABS corner	pc	1
SEMI-FF-0005	Children Cartoon Bean Bag Sofa Chair Slipcover No Filler Washable, Material:Fabric Eco-friendly flocking PVC, Color: any color, Dimensions, (approx.): Inflation :110*110*85cm/43.31*33.46 inches, Thickness :0.55mm/0.02 inch plastic, Load :150kg	pc	2
OSM-0619	6in1 BLOCKOUT HIGH QUALITY Dimmer Bedroom Curtains Double Layer Modern Ring Curtains 7ft/8ft, 6in1 WIDTH - (double layer) adjustable up to 110inches, color gray	pc	2
OS-0297	Office/school Supplies- Nursery-Kinder Plastic Envelop with Office Supplies Inside (1 pad paper,1 large pencil,12pcs or 1 box crayon regular size, eraser 1.8*3.8*1cm/1.8*5*1cm, colored paper 12 pcs assorted color,round head scissor 135mm*65mm any color, sharpener 4cm * 3.5cm * 2.5cm double hole, ruler 12 inch (30 cm) plastic, 20 pcs short bond paper)	set	12

INSPECTION

Date Inspected: 11/20/24

Inspected [redacted] nd in order as to quantity and specifications

HONEY ROSE LADYLEE M. DELA CRUZ
Administrative Aide VI

[redacted]

Inspection Officer/Inspection Committee

ACCEPTANCE

Date Received: NOV 21 2024

☑ Complete

☐ Parti[redacted]antity)

RENATO L. EGO-OGAN
Supply and/or Property Custodian

Republic of the Philippines
DAVAO DE ORO STATE COLLEGE
Compostela Davao De Oro
projectdev.main@ddosc.edu.ph
Contact no.: 09951-2024-49

PROJECT : **RENOVATION OF GAD CHILD MINDING CENTER** *Control no:* ***2025-002***

DATE : 25-Mar-25 *Dimension:* ***SEE PLAN***
LOCATION : MAIN CAMPUS *Calendar days:* ***60 calendar days***
ABC : 300,000.00 *Classification:* ***Renovation***
SUBJECT : **POW (PROGRAM OF WORKS BUDGET COST)**

ITEM	DESCRIPTION	QTY	UNIT	UNIT COST	AMOUNT
I	**GENERAL REQUIREMENT**			P	5,500.00
	Temporary Facilities	1.00	l.s	2,500.00	2,500.00
	Occupational Safety and Health Program	1.00	l.s	1,000.00	1,000.00
	Mobilization and Demobilization	1.00	l.s	2,000.00	2,000.00
II	**MASONRY WORKS**			P	29,475.00
Toilet Room (Area = 8.4 sq.m.)					
	CHB #4	150.00	pcs.	25.00	3,750.00
	Cement (40 kg/bag)	18.00	bags	250.00	4,500.00
	Washed Sand	4.00	cu.m.	900.00	3,600.00
	Drb 10mmØ x 6.0m Gr.33	100.00	kgs.	55.00	5,500.00
	G.I. Tie Wire #16	5.00	kgs.	110.00	550.00
	CW Nails #3	5.00	kgs.	95.00	475.00
Flooring (A = 63 sq.m.)					
	Cement 40 kg/bag	30.00	bags	250.00	7,500.00
	Washed Sand	4.00	cu.m.	900.00	3,600.00
III	**PAINTING WORKS**			P	18,840.00
63 sq.m new flooring paint					
	Masonry Putty	1.00	gal.	850.00	850.00
	Acrylic Chlorinated Rubber Solvent-Top Coating	1.00	pail	6,600.00	6,600.00
	Acrylic Chlorinated Rubber Solvent-Based Coating	1.00	pail	3,200.00	3,200.00
	Concrete Neutralizer	1.00	gal.	750.00	750.00
	Nonsag Epoxy A and B	1.00	set	3,600.00	3,600.00
Consumables					
	Paint Roller	4.00	pcs.	215.00	860.00
	Paint Tray	2.00	pcs.	315.00	630.00
	Mesh tape #5	15.00	rolls	75.00	1,125.00
	Masking Tape #3	15.00	pcs.	35.00	525.00
	Sanding Paper	20.00	pcs.	35.00	700.00
IV	**CARPENTRY** *(WITH INSTALLATION)*			P	30,900.00
D-1	Sinlge Wooden panel 2.1m X 1m with wooden door jamb	1.00	set	8,000.00	8,000.00
D-2	Sinlge Wooden panel 2.1m X 0.9m with wooden door jamb	1.00	set	8,000.00	8,000.00
D-3	Laminated plyboard 3/4" 1.2m x 2.4m	1.00	set	3,500.00	3,500.00
W-1	awning window in analok frame	1.00	set	2,800.00	2,800.00
	Wooden Door jamb	2.00	pcs.	2,700.00	5,400.00
	Door handle	2.00	set	350.00	700.00
	Two way hinges	2.00	set	250.00	500.00
	Door knob	2.00	pcs.	750.00	1,500.00
	Consumables	1.00	lot	500.00	500.00
V	**FINISHING WORKS**			P	55,200.00
Drywall Partition (A = 18.858 sq.m.) vertical 0.6m horizontal 0.4m					
	Metal Studs 35x102mmx3m (0.6mm thk)	26.00	lgth.	200.00	5,200.00
	Metal Tracks 35x102mmx3m (0.6mm thk)	2.00	lgth.	200.00	400.00
	Fiber Cement Board (4.5mm thk.)	20.00	shts.	800.00	16,000.00
Drywall Partition (A = 3 sq.m.)					
	Metal Studs 35x102mmx3m (0.6mm thk)	3.00	lgth.	200.00	600.00
	Metal Tracks 35x102mmx3m (0.6mm thk)	5.00	lgth.	200.00	1,000.00
	Fiber Cement Board (4.5mm thk.)	3.00	shts.	800.00	2,400.00
Tile Works h- 1.2m from ffl.					
	Unglazed Tiles (0.60mx0.60m)	20.00	pcs.	250.00	5,000.00
	Glazed Tiles (0.60mx0.60m)	35.00	pcs.	250.00	8,750.00
	Cement (40 kg/bag)	15.00	bags	250.00	3,750.00
	Tile Adhesive (25kg/bag)	15.00	bags	560.00	8,400.00
	Tile Grout (20kg/bag)	10.00	bags	95.00	950.00
Consumables					
	Blind Rivets 5/32 (500 pcs)	1.00	box	500.00	500.00
	Metal Screw 1"	1.00	box	300.00	300.00
	CW Nails #3	0.50	box	1,000.00	500.00
	Metal Cutting Disc #4	1.00	box	750.00	750.00
	Screw Bit	2.00	pcs.	350.00	700.00
VI	**PLUMBING WORKS**			P	57,109.00
Sanitary line (Lavatories, Floor Drain)					
	PVC Pipe (75mm x 3.0m)	15.00	pcs.	605.00	9,075.00
	PVC Tee (75mm)	3.00	pcs.	100.00	300.00

	PVC Wye (75mm)	1.00	pcs.	125.00	125.00
	PVC P-Trap (75mm)	4.00	pcs.	170.00	680.00
	PVC Elbow (75 mm x 45 deg.)	2.00	pcs.	60.00	120.00
	PVC Elbow (75 mm x 90 deg.)	10.00	pcs.	150.00	1,500.00
	Clean-out (75 mm)	1.00	pcs.	40.00	40.00
	Coupling (75 mm)	5.00	pcs.	35.00	175.00
Sanitary line (Urinal and Water Closet)					
	PVC Pipe (100mm x 3.0m)	15.00	pcs.	800.00	12,000.00
	PVC Elbow (100mm x 45 deg.)	1.00	pcs.	75.00	75.00
	PVC Elbow (100mm x 90 deg.)	1.00	pcs.	95.00	95.00
	PVC Tee (100mm x 75mm)	1.00	pcs.	215.00	215.00
	PVC Tee (100mmx100mm)	1.00	pcs.	260.00	260.00
	PVC Tee Reducer (100mmx50mm)	1.00	pcs.	55.00	55.00
	Clean-out (100 mm)	1.00	pcs.	75.00	75.00
	Coupling (100 mm)	5.00	pcs.	65.00	325.00
Sanitary line and Vent Pipe					
	PVC Tee (50mm x 50mm)	2.00	pcs.	50.00	100.00
	PVC Elbow (50mm x 90 deg.)	2.00	pcs.	60.00	120.00
	PVC Pipe (50mm x 3.0m)	3.00	pcs.	280.00	840.00
Water Supply					
	PVC Pipe 12mm (1/2) x 3.0m	15.00	pcs.	220.00	3,300.00
	PVC Plain Elbow 12mm (1/2)	9.00	pcs.	70.00	630.00
	PVC Plain Tee 12mm (1/2)	5.00	pcs.	15.00	75.00
	PVC Plain Tee end threaded for faucet 12mm (1/2)	3.00	pcs.	15.00	45.00
	200cc Solvent Cement	1.00	can	184.00	184.00
	Teflon Tape	3.00	rolls	50.00	150.00
Fixtures and Accessories					
	Water Closet with Cistern	1.00	set	12,000.00	12,000.00
	Lavatory	1.00	set	2,700.00	2,700.00
	Faucet of Lavatory	1.00	set	1,700.00	1,700.00
	Urinal	1.00	set	3,800.00	3,800.00
	Faucet/Control Valve of Urinal	1.00	set	2,000.00	2,000.00
	Tissue Holder	1.00	set	1,500.00	1,500.00
	Hand Spray (with complete accessories)	1.00	set	1,500.00	1,500.00
	Ordinary Faucet	1.00	pcs.	550.00	550.00
	Floor Drain	1.00	pcs.	800.00	800.00
VII	MATERIAL				197,024.00
VIII	LABOR COST				59,108.00
IX	TOTAL DIRECT COST				256,132.00
X	OCM & PROFIT 10%				25,613.00
XI	VAT 7%				18,255.00
XII	TOTAL CONSTRUCTION COST				300,000.00
				Php	**300,000.00**

Prepa

ENGR. FRANCIS DOMINIC D. LUMANCAS
Engineer I

Che

ENGR. GLADYS E. LEONGAS
Project Development Officer II

Revi

ENGR. IAN DAVE P. CORTEZA
Head, Project Management Unit

oval

KIM F. BALOCA, CPA
Chief for Admin and Finance

LILYBETH M. MATUNHAY
SUC President I

Republic of the Philippines
Davao de Oro State College
Poblacion, Compostela, Davao de Oro Province

Renovation of GAD Child Minding Center


AT MAIN CAMPUS, DAVAO DE ORO
STATE COLLEGE,
COMPOSTELA, DAVAO DE ORO

PREPARED BY:	REVIEWED	APPROVED:
ENGR. GLADYS E. LEONGAS, CE	ENGR. IAN DAVE P. CORTEZA, ABE	LILYBETH M. MATUNHAY
PROJECT DEVELOPMENT OFFICER II	PROJECT MANAGEMENT UNIT HEAD	SUC PRESIDENT I




GAD CHILD MINDING AREA




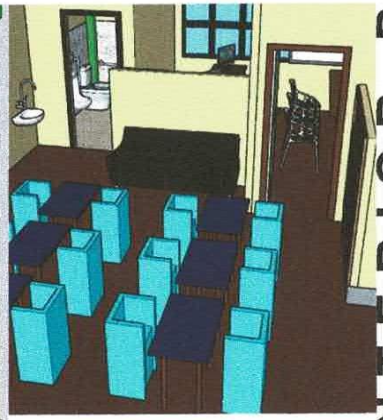

INTERIOR PERSPECTIVE

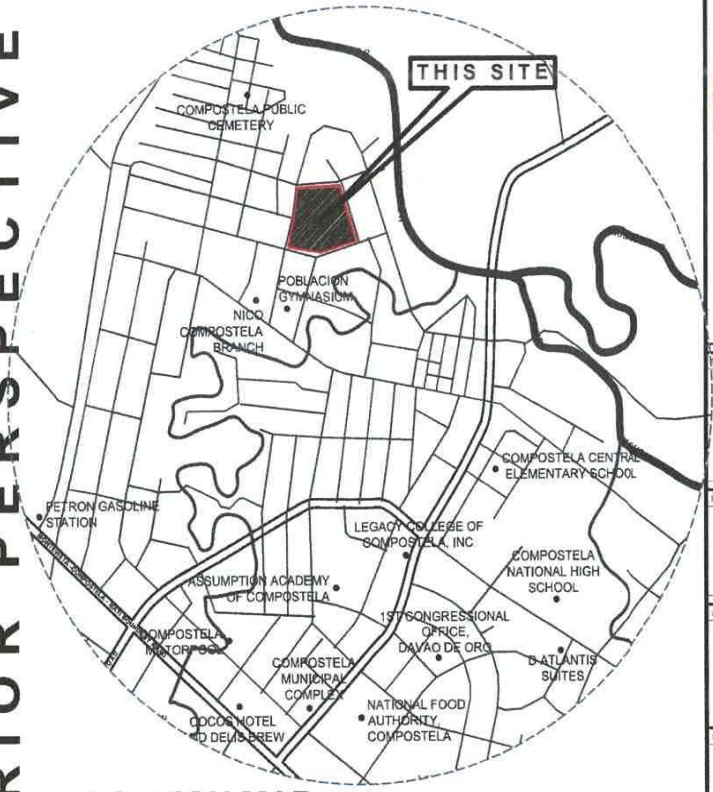


LOCATION MAP

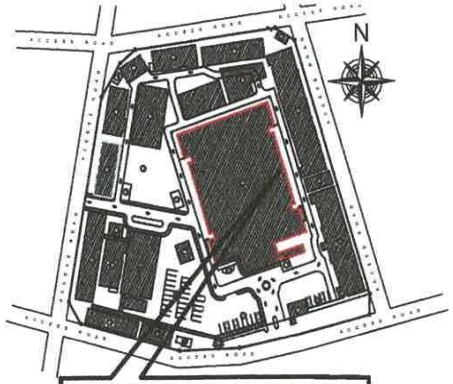

THIS BUILDINGS

1 A1 ADMIN. BUILDING MASTER PLAN
SCALE 1:1000m

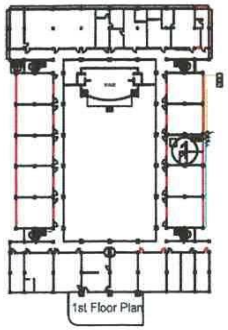

1 -ROOM 108/ GAD OFFICE

2 A1 SITE DEVELOPMENT PLAN
SCALE 1:1000m

Republic of the Philippines
Davao de Oro State College
Poblacion, Compostela,
Davao de Oro Province

PROJECT TITLE:
Renovation of GAD Childminding Center
at
DAVAO DE ORO
STATE COLLEGE,
COMPOSTELA, DAVAO DE ORO

LOCATION:
POBLACION
COMPOSTELA
DAVAO DE ORO

SHEET CONTENT:
INTERIOR PERSPECTIVES
ADMIN. BUILDING MASTER PLAN
SITE DEVELOPMENT PLAN

SKETCH BY:


ENGR. GLADYS E. LEONGAS
PROJECT DEVELOPMENT OFFICER II


REVIEWED:

ENGR. IAN DAVE P. CORTEZA
PROJECT DEVELOPMENT OFFICER III

APPROVED:

LILYBETH M. MATUNHAY
SUC PRESIDENT

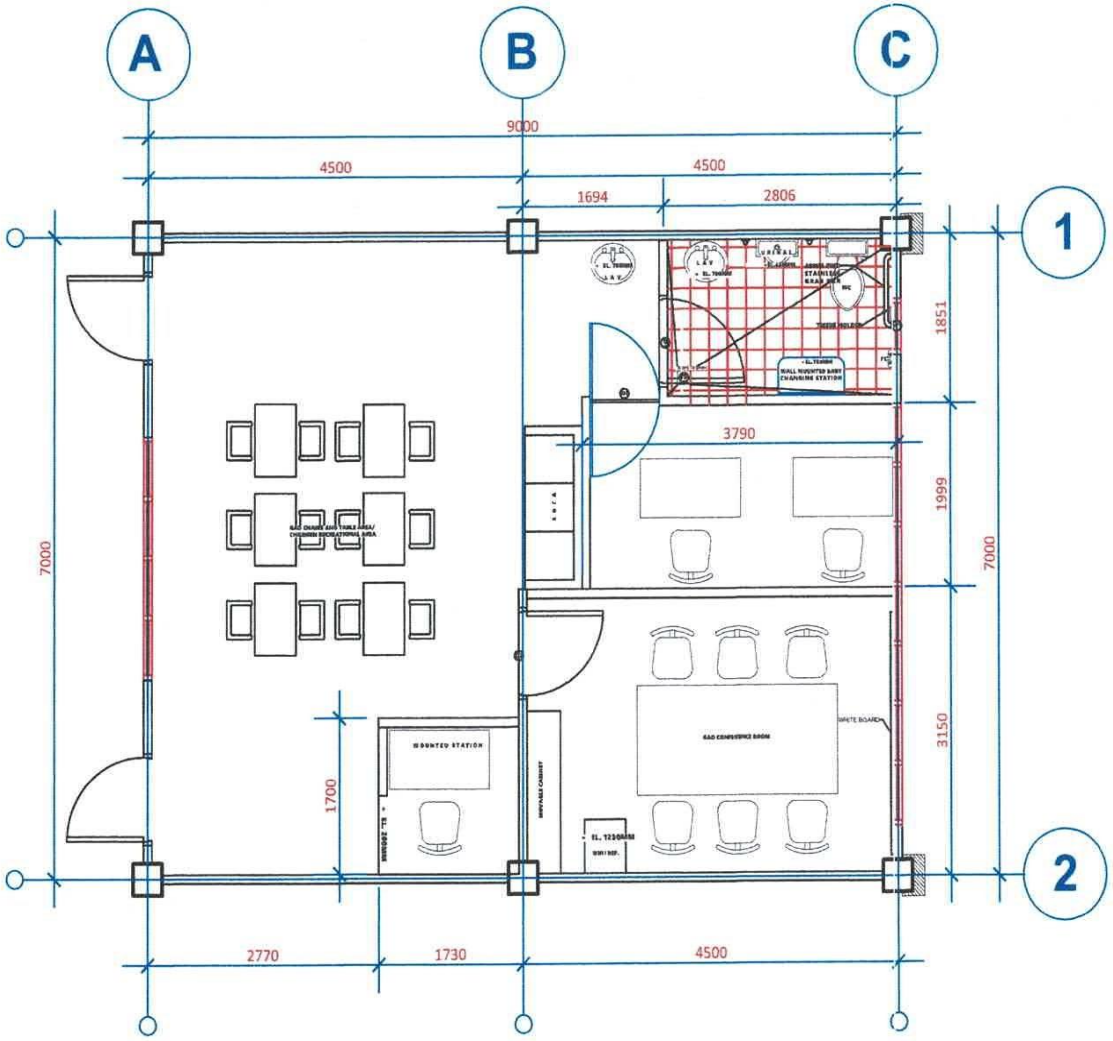


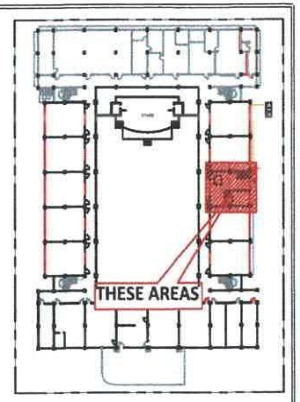

2 STOREY ACAD BLDG.
1ST FLOOR KEYPLAN


2 STOREY ADMIN EAST WING BUILDING
GROUND FLOOR PLAN
1 / A 1 SCALE 1:800

Republic of the Philippines **DAVAO DE ORO STATE COLLEGE** Poblacion Compostela Davao de Oro	PROJECT & LOCATION: Renovation of GAD Child Minding Center AT DAVAO DE ORO STATE COLLEGE - MAIN CAMPUS, COMPOSTELA , DAVAO DE ORO	SHEET CONTENTS: FLOOR PLAN	DE ENGR. GLADYS E. LEONGAS, CE PROJECT DEVELOPMENT OFFICER II	REV ENGR. IAN DAVE P. CORTEZA, ABE PROJECT DEVELOPMENT OFFICER III	APPROVED: LILYBETH M. MATUNHAY SUC PRESIDENT I	SHEET NO: A 1

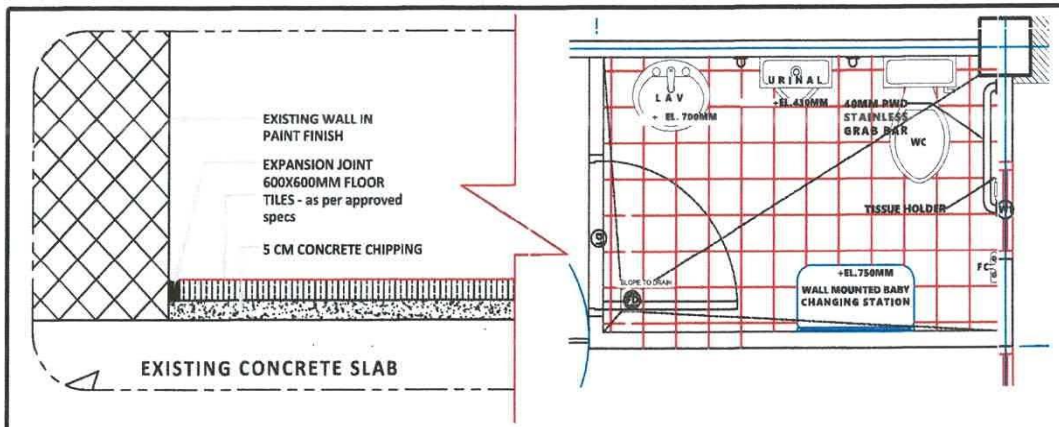



TYPICAL DETAIL

LEGEND			
SL.NO	CODE	DESCRIPTION	REMARKS
1	PT-01	WHITE PAINT FINISH	BY CONTRACTOR
2	ST-01	GLAZED 600mm x 600mm Tiles (Off-white/Ivory)	BY CONTRACTOR
3	ST-02	UNGLAZED 600mm x 600mm Tiles (Off-white/Ivory)	BY CONTRACTOR

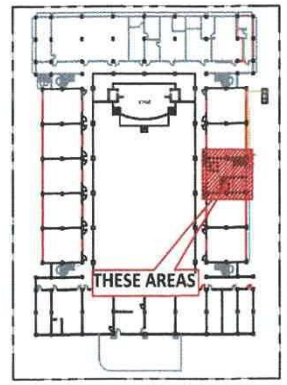

2 STOREY ACAD BLDG.
2ND FLOOR KEYPLAN

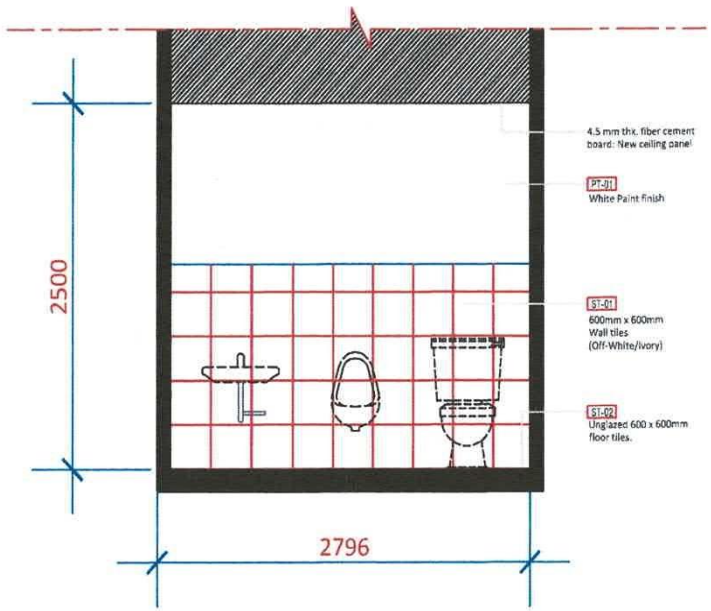

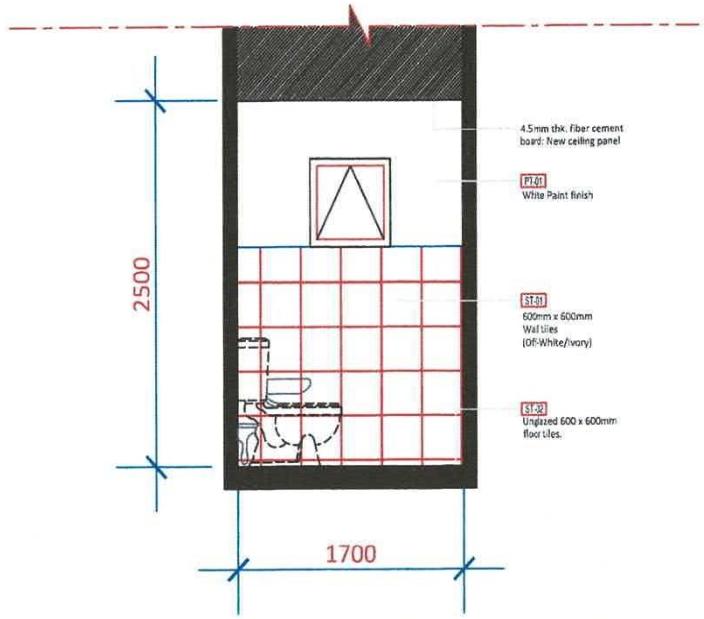


2 STOREY ADMIN EAST WING BUILDING


2 / A 2 C R E L E V A T I O N


SCALE 1:1200

	PROJECT & LOCATION:	SHEET CONTENTS:	REVIE	APPROVED	SHEET NO:
Republic of the Philippines DAVAO DE ORO STATE COLLEGE Poblacion Compostela Davao de Oro	Renovation of GAD Child Minding Center AT DAVAO DE ORO STATE COLLEGE - MAIN CAMPUS, COMPOSTELA , DAVAO DE ORO	FLOOR FINISH LAYOUT TYPICAL DETAIL	ENGR. GLADYS E. LEONGAS, CE PROJECT DEVELOPMENT OFFICER II	ENGR. IAN DAVE P. CORTEZA, ABE PROJECT DEVELOPMENT OFFICER III	LILYBETH M. MATUNHAY SUC PRESIDENT I	A / 2

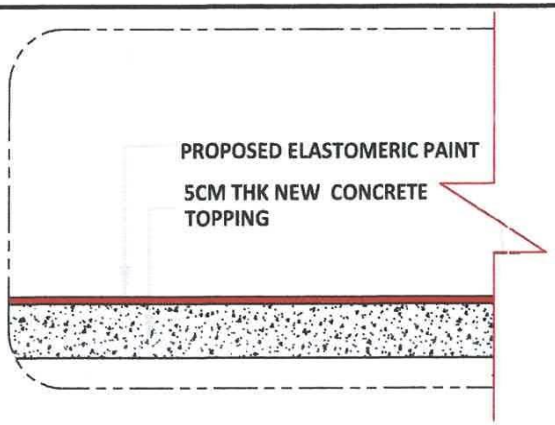


TYPICAL DETAIL

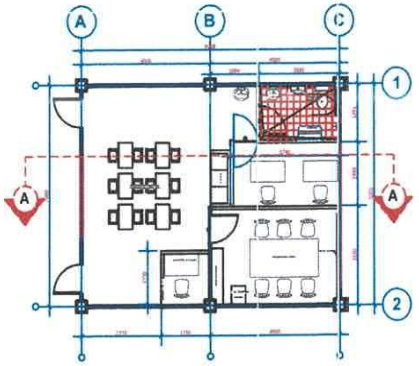

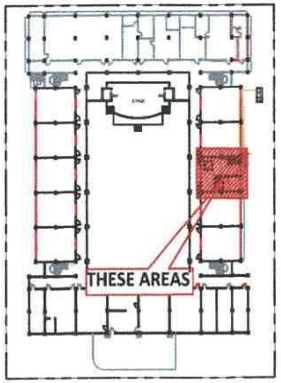


2 STOREY ACAD BLDG.
2ND FLOOR KEYPLAN

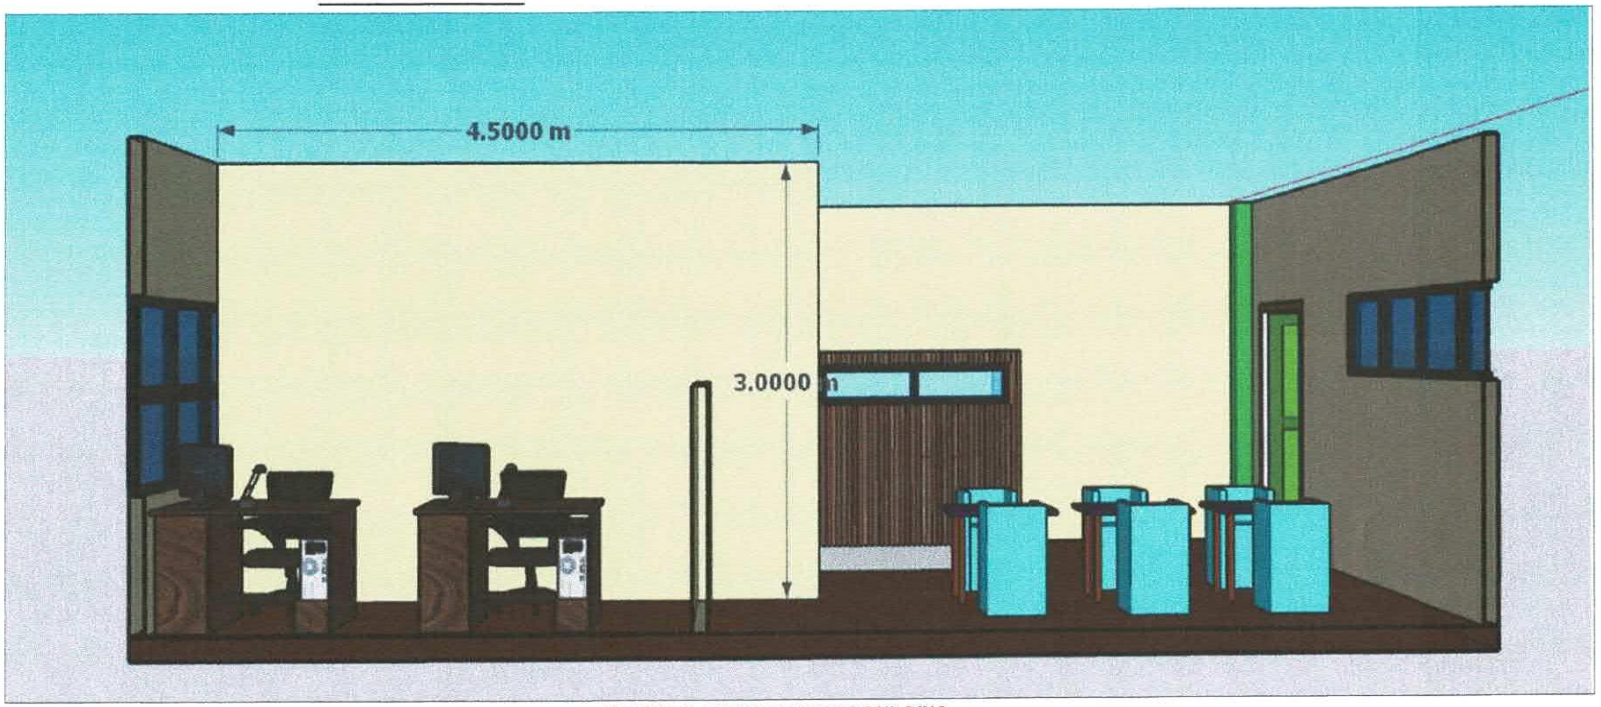



2 STOREY ADMIN EAS TWING BUILDING
LONGITUDINAL ELEVATION
2 / A 2
SCALE 1:1200

Republic of the Philippines **DAVAO DE ORO STATE COLLEGE** Poblacion Compostela Davao de Oro	PROJECT & LOCATION: Renovation of GAD Child Minding Center AT DAVAO DE ORO STATE COLLEGE - MAIN CAMPUS, COMPOSTELA , DAVAO DE ORO	SHEET CONTENTS: FLOOR FINISH LAYOUT TYPICAL DETAIL	DESI	REVIEW	APPROVED:	SHEET NO: A / 3
			ENGR. GLADYS E. LEONGAS, CE PROJECT DEVELOPMENT OFFICER II	ENGR. IAN DAVE P. CORTEZA, ABE PROJECT DEVELOPMENT OFFICER III	LILYBETH M. MATUNHAY SUC PRESIDENT I	

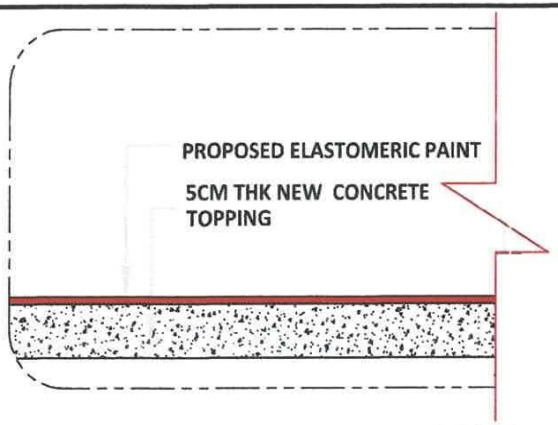


TYPICAL DETAIL

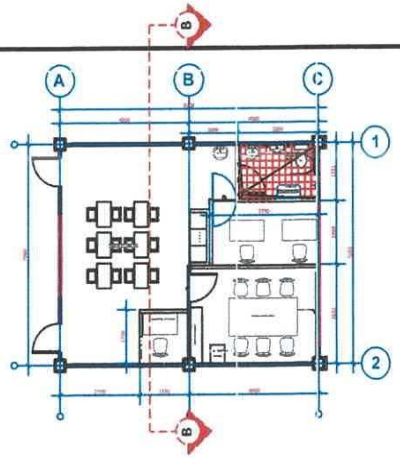

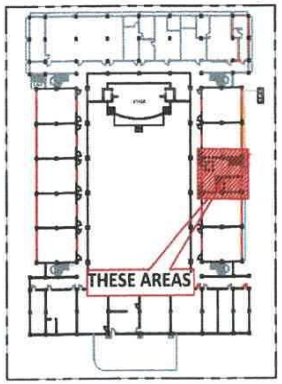


2 STOREY ACAD BLDG.
2ND FLOOR KEYPLAN

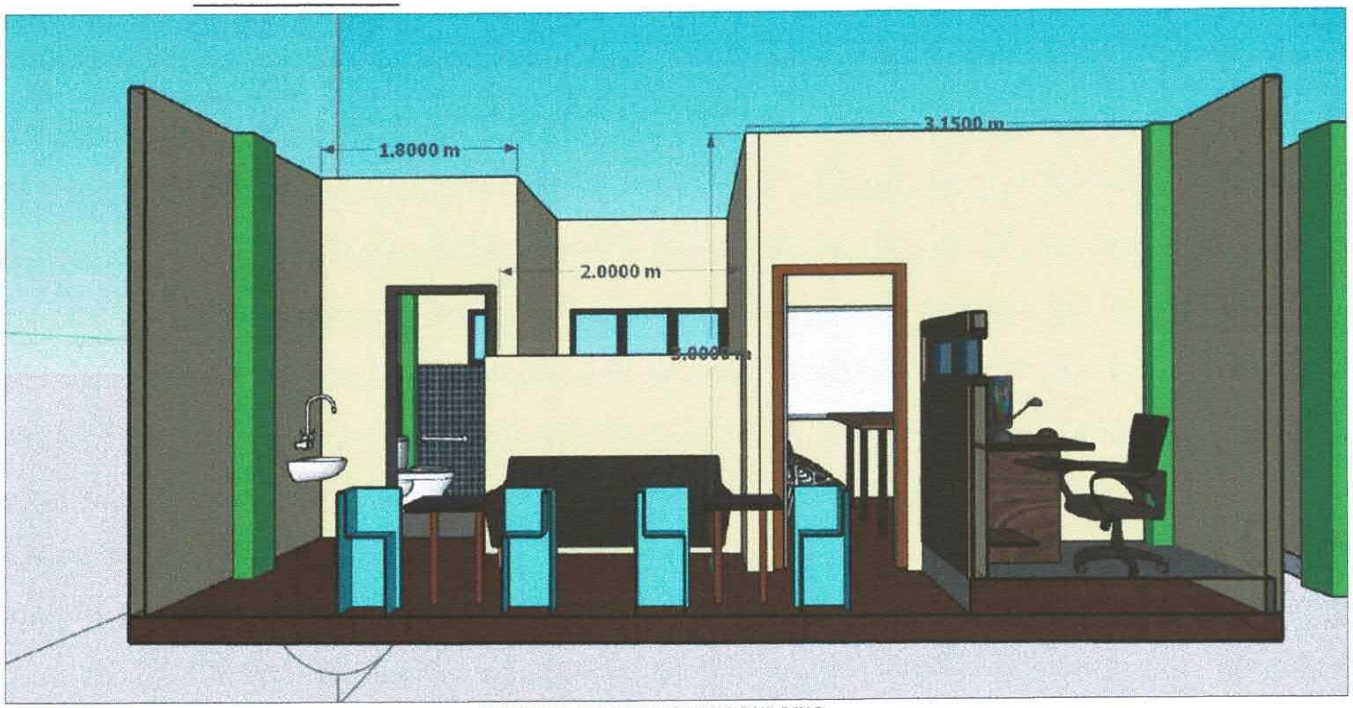


2 STOREY ADMIN EAST WING BUILDING
CROSS-SECTIONAL ELEVATION
2 / A 2
SCALE 1:1200


Republic of the Philippines **DAVAO DE ORO STATE COLLEGE** Poblacion Compostela Davao de Oro	PROJECT & LOCATION: Renovation of GAD Child Minding Center AT DAVAO DE ORO STATE COLLEGE - MAIN CAMPUS, COMPOSTELA , DAVAO DE ORO	SHEET CONTENTS: FLOOR FINISH LAYOUT TYPICAL DETAIL	D	REV	APPROVED LILYBETH M. MATUNHAY SUC PRESIDENT I	SHEET NO: A 4
			ENGR. GLADYS F. LEONGAS, CE PROJECT DEVELOPMENT OFFICER II	ENGR. IAN DAVE P. CORTEZA, ABE PROJECT DEVELOPMENT OFFICER III		

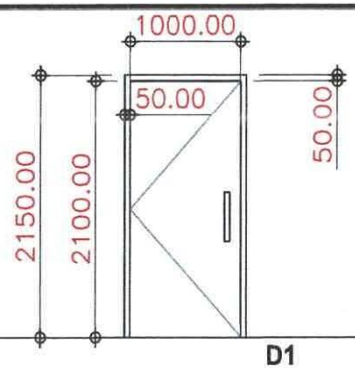


	D1
SPECIFICATION:	SINGLE SWING WOODEN PANEL IN WOODEN DOOR JAMB W/ HANDLE AND LOCKSET.
LOCATION:	GAD CR
NUMBER OF SET:	1 – UNIT

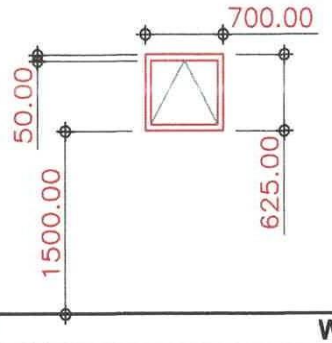


	W1
SPECIFICATION:	10MM THK GLASS PANEL AWNING WINDOW IN ANALOK FRAME (1 MM THK.)
LOCATION:	GAD COMFORT ROOM
NUMBER OF SET:	1 – SET

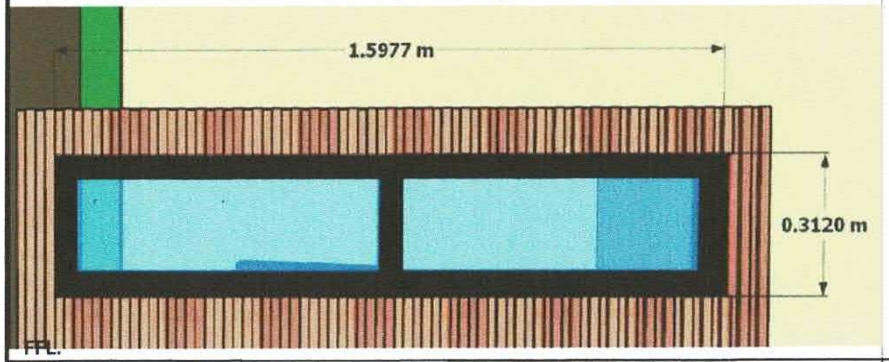

	VISION PANEL
SPECIFICATION:	10MM FIXED GLASS PANEL IN ANALOK FRAME (1MM THK.)
LOCATION:	MOUNTED STATION
NUMBER OF SET:	1 – LOT

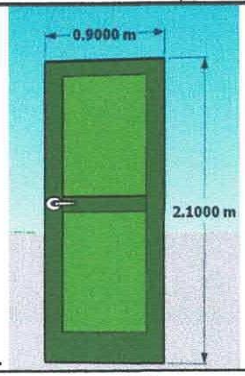

	D2	
SPECIFICATION:	WOODEN PANEL DOOR	
LOCATION:	GAD CONFERENCE ROOM	
NUMBER OF SET:	1 -SET	

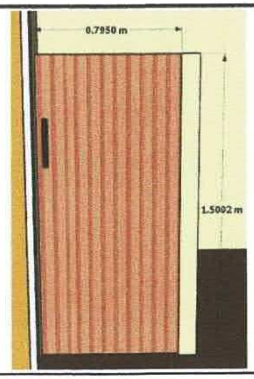

	D3	
SPECIFICATION:	LAMINATED PLY BOARD W/ ACC.	
LOCATION:	GAD OFFICE	
NUMBER OF SET:	1 - SET	

2 STOREY ADMIN EAST WING BUILDING

SCHEDULE OF DOORS AND WINDOWS

1 / A 1 SCALE 1:400

Republic of the Philippines
DAVAO DE ORO STATE COLLEGE
Poblacion Compostela
Davao de Oro

PROJECT & LOCATION:	SHEET CONTENTS:	DE	R	APPROVED:	SHEET NO:
Renovation of GAD Child Minding Center AT DAVAO DE ORO STATE COLLEGE - MAIN CAMPUS, COMPOSTELA , DAVAO DE ORO	SCHEDULE OF DOORS AND WINDOWS	ENGR. GLADYS E. LEONGAS, CE PROJECT DEVELOPMENT OFFICER II	ENGR. IAN DAVE P. CORTEZA, ABE PROJECT DEVELOPMENT OFFICER III	LILYBETH M. MATUNHAY SUC PRESIDENT I	A 5

PLUMBING GENERAL NOTES AND SPECIFICATIONS

GENERAL CONDITIONS

THE WORKS EXECUTED UNDER THIS PROJECT SHALL INCLUDE ALL MATERIALS, LABOR AND EQUIPMENT NECESSARY FOR THE COMPLETION OF THE BUILDING AS SHOWN ON THE DRAWING AND AS SPECIFIED HEREIN AFTER. ALL WORKS SHALL BE DONE UNDER THE DIRECT SUPERVISION OF A LICENSE PLUMBER AND IN STRICT ACCORDANCE WITH THE SPECIFICATION AND OF THE METHODS AS PRESCRIBED BY THE NATIONAL PLUMBING CODE OF THE PHILIPPINES.

DRAWING AND SPECIFICATIONS

THE DRAWINGS AND SPECIFICATIONS SHALL BE CONSIDERED COORDINATIVE. ANYTHING NOT SHOWN ON THE PLANS BUT SPECIFIED SHALL BE PART OF THE WORK.

ALTERATION OF PLANS AND CHANGE OF BUILDING MATERIALS

NO ALTERATION ON THE PLAN AND CHANGE OF MATERIALS SHALL BE MADE WITHOUT FIRST CONSULTING THE PROJECT IN-CHARGE

GOOD AND PROPER ENGINEERING PRACTICE SHALL BE THE GUIDELINES FOR THE CONSTRUCTIONS OF UNSPECIFIED ITEMS OF WORK.

MATERIALS

1. PVC (POLY VINYL CHLORIDE) PIPES AND FITTINGS FOR SOIL, WASTE AND VENT PIPES
2. BRONZED GATE VALVE "CRANE PN-36"
3. POLYPROPYLENE PIPES AND FITTINGS - ALL COLD WATERLINES (FUSIOTHERM)
4. WATER CLOSET – CERAMIC WATER CLOSET AS SPECIFIED (PREMIUM COLORS & WHITE COLOR) TANK / FLUSH VALVE TYPE.
5. LAVATORIES – CERAMIC LAVATORIES AS SPECIFIED & (PREMIUM COLORS & WHITE COLOR)
6. KITCHEN SINK – STAINLESS W/ FITTINGS & ACCESSORIES.
7. SOAP AND TISSUE HOLDER – AS SPECIFIED
8. TOWEL BARS AND HOOK – STAINLESS STEEL.
9. DRAINS: FLOOR DRAINS SHALL BE HIGH GRADE STRONG, TOUGH AND EVEN-GRAINED METALS WITH ADJUSTABLE SCREWED COVER NICKEL PLATED.
10. USE FLOOR FLANGE FOR WATER CLOSET.

NOTE: REFER TO PROGRAM OF WORKS FOR THE SPECIFIC MATERIAL TYPE.

SPECIFICATIONS

FOR SANITARY LINES: USE PVC PIPE S-1000

A. 50mmø PVC FOR VENT FIXTURES
B. 100mmø PVC FOR MAIN & WATER CLOSET

FOR WATER LINES: USE POLYPROPYLENE PIPES

A. 20mmø FOR FIXTURES
B. 25mmø PVC FOR BRANCHES
C. 38mmø PVC FOR MAIN LINE

ALL WORKS & INSTALLATIONS SHALL BE DONE OR LAID UNDER CLOSE SUPERVISION OF ASSIGNED SITE ENGINEER/ARCHITECT

MATERIAL SPECIFICATIONS:

WATER LINE–"WAVEN" EKOPLASTIK PPR PIPE FUSION TYPE PN 10 FOR COLD WATER LINES AND PN 16 FOR HOT WATER LINES. 12 MMO FOR BRANCH LINES & 19 MMO FOR MAIN SUPPLY LINES.

DRAINAGE LINE–50mmø TO 100mmø "NELTEX" PVC PIPES SERIES 1000, 150mmO & ABOVE. "NELTEX" PVC PIPES CLASS 35 CONCRETE DRAIN PIPE (CDP) IF OUTSIDE THE BLDG. OR EQUIVALENT E.G. POLYETHYLENE PIPE (PE).

SEWER LINE–50mmø TO 100mmø "NELTEX" PVC PIPES SERIES 1000, 150mmO & ABOVE. "NELTEX" PVC PIPES CLASS 35, OR APPROVED EQUIVALENT E.G. POLYETHYLENE PIPE (PE).

DOWN SPOUTS–DOWN SPOUTS 50mmø TO 100mmø "NELTEX" PVC PIPES SERIES 1000 OR APPROVED EQUAL.

GUTTER STRAINER– STAINLESS BASKET STRAINER WITH MESH OR APPROVED EQUAL BE PROVIDED AT EVERY DOWNSPOUT

VENT PIPES– 50mmø TO 100mmø "NELTEX" PVC PIPES SERIES 1000 OR APPROVED EQUAL.

GATE VALVES– PPR ALTERNATIVE GATE VALVES OR STEEL GATE VALVES (OR APPROVED EQUIVALENT).

CHECK VALVES– PPR ALTERNATIVE CHECK VALVES OR STEEL GATE VALVES (OR APPROVED EQUIVALENT).

WATER METER– HIGH QUALITY APPROVED MATERIAL.

FLOOR DRAIN– STAINLESS STEEL FLOOR DRAIN OR APPROVED MATERIAL.

INSTALLATION


1. INSTALL PLUMBING FIXTURES FREE AND OPEN TO AFFORD EASY ACCESS FOR CLEANING.
2. INSTALL PLUMBING FIXTURES AS INDICATED ON DRAWING, FURNISHING ALL BRACKETS, CLEATS, PLATES AND ANCHORS REQUIRED TO SUPPORT FIXTURES RIGIDLY IN PLACE.
3. INSTALL ALL FIXTURES AND ACCESSORIES IN LOCATIONS DIRECTED IN ACCORDANCE WITH MANUFACTURE'S INSTRUCTION, MINIMIZING PIPE FITTINGS
4. PROTECT ITEMS WITH APPROVAL MEANS TO MAINTAIN PERFECT CONDITIONS. REMOVE WORK DAMAGED OR DEFECTIVE AND REPLACED WITH PERFECT WORK WITHOUT EXTRA COST TO OWNER
5. ALL P.V.C. SOIL, WASTE AND DRAINAGE PIPE SHALL HAVE A MINIMUM SLOPE OF 2%
6. VERTICAL PIPE SHALL BE SECURED STRONGLY BY HOOKS TO BUILDING FRAMING. PROVIDE SUITABLE BRACKET OR CHAIRS AT THE FLOORS FROM WHICH THEY START. WHERE AN END OR CIRCUIT VENT PIPE FROM ANY FIXTURES OR LINE OF FIXTURES IS CONNECTED TO A VENT LINE SERVING OTHERS FIXTURES, CONNECTION SHALL BE AT LEAST FOUR (4) FEET 1.20M ABOVE FLOOR IN WHICH FIXTURES LOCATED, TO PREVENT USE OF ANY VENT LINE AS A WASTE. HORIZONTAL PIPE SHALL BE SUPPORTED BY WELL SECURED STRAP HANGERS.
7. PPR PIPES – USE TEFLON TAPE OR WHITE LEAD WHEN TIGHTENING THREADED JOINTS.
8. MAIN VENT PIPE MUST BE 2" DIA. PPR PIPE.

LEGEND


LAV	LAVATORY
WC	WATERCLOSET
FD	FLOOR DRAIN
F	FAUCET
URI	URINAL
CO	CLEANOUT
SV	SEPTIC VAULT
SS	SOIL STACK
VS	VENT STACK
VSTR	VENT STACK THRU ROOF
HB	HOSE BIB
MS	METER STOP
M	WATER METER
GV	GATE VALVE
CV	CHECK VALVE
-----	STORMWATER DRAINAGE LINE
-----	WATER DISTRIBUTION LINE
———	SANITARY LINE

Republic of the Philippines
DAVAO DE ORO STATE COLLEGE
Poblacion Compostela
Davao de Oro


PROJECT & LOCATION:	SHEET CONTENTS	CAD	REVIEWED	APPROVED:	SHEET NO.
RENOVATION OF GAD CHILD MINDING CENTER AT DAVAO DE ORO STATE COLLEGE- MAIN CAMPUS PUROK 12, COMPOSTELA DAVAO DE ORO	PLUMBING NOTES	ENGR. GLADYS E. LEONGAS, CE PROJECT DEVELOPMENT OFFICER II	ENGR. IAN DAVE P. CORTEZA, ABE PROJECT DEVELOPMENT OFFICER III	LILYBETH M. MATUNHAY SUC PRESIDENT I	P1 31

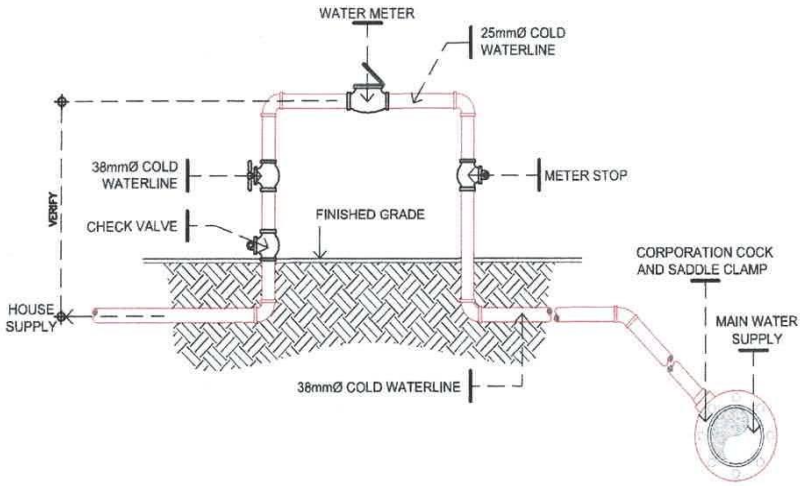


WATER METER CONNECTION DETAIL

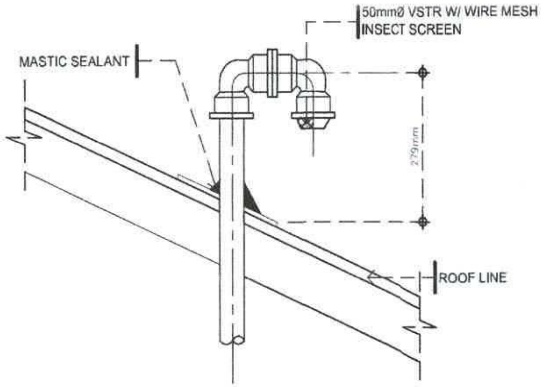

VENT THRU ROOF END CAP DETAIL

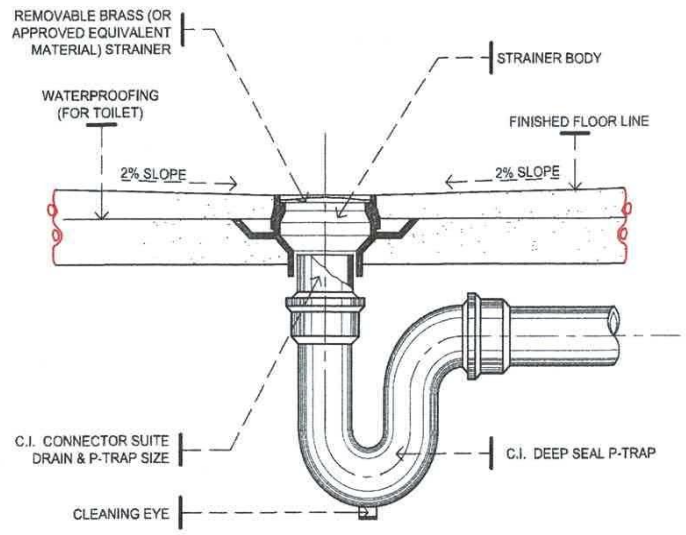


FLOOR DRAIN DETAIL

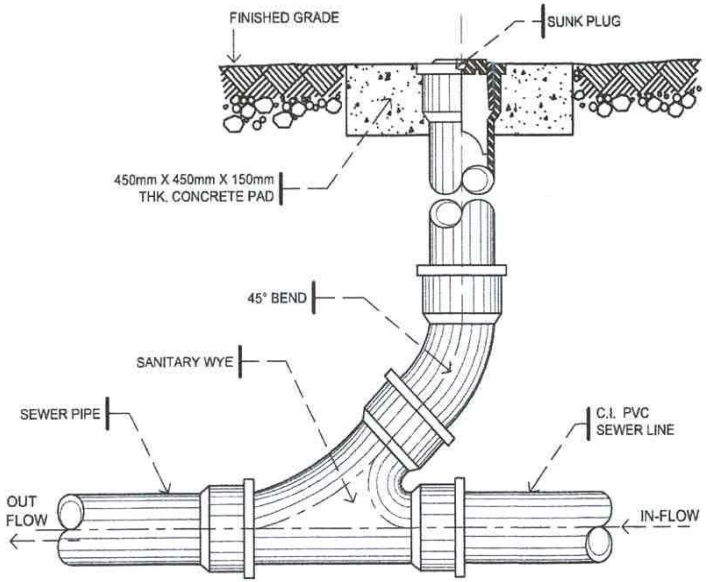

GROUND CLEAN OUT DETAIL

Republic of the Philippines **DAVAO DE ORO STATE COLLEGE** Poblacion Compostela Davao de Oro	PROJECT & LOCATION: RENOVATION OF GAD CHILD MINDING CENTER AT DAVAO DE ORO STATE COLLEGE- MAIN CAMPUS PUROK 10, COMPOSTELA DAVAO DE ORO	SHEET CONTENTS: PLUMBING NOTES	CAD BY:	REVIEWED BY:	APPROV	SHEET NO P1 3|2
			ENGR. GLADYS E. LEONGAS, CE PROJECT DEVELOPMENT OFFICER II	ENGR. IAN DAVE P. CORTEZA, ABE PROJECT DEVELOPMENT OFFICER III	LILYBETH M. MATUNHAY SUC PRESIDENT I	

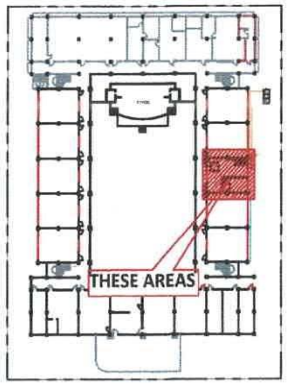

2 STOREY ACAD BLDG.
1ST FLOOR KEYPLAN

TO NEAREST DRAINAGE
TO EXISTING SEPTIC TANK
PVC SANITARY LINE #4 MAIN LINE URINAL & WATER CLOSET
SANITARY MAIN LINE PVC #3 FLOOR DRAIN, 2-LAVATORY
PVC #2 VTR WITH VENT END CAP
PVC #4 C.O.
PVC #2 C.O.
½ PPR PIPE FROM WATER SOURCE
GATE VALVE
FROM EXISTING WATER LINE

2806
1851

+ EL. 700MM
LAV
LAV
+ EL. 700MM
URINAL
+EL.430MM
40MM PWD STAINLESS GRAB BAR
WC
TISSUE HOLDER
SLOPE TO DRAIN
+EL.750MM
WALL MOUNTED BABY CHANGING STATION
FD
FC
W1
D1
D3

ADMIN BUILDING EASTWING
1 / P 1 PWD CR BLOWUP PLAN
SCALE 1:300

NOTE: All hairline cracks (walls) should be repaired (apply with concrete epoxy), re-plastered, re-casted, and repainted (for walls). Interior walls should be repainted with satin/ semi-gloss paint (verify PMU for exact color). dimension may vary on site. Cloud marks must be demolish. Actual site situation must prevail.

Republic of the Philippines
DAVAO DE ORO STATE COLLEGE
Poblacion Compostela
Davao de Oro

PROJECT & LOCATION:	SHEET CONTEN	REVI	APPROVED:	SHEET NO:
Renovation of GAD Child Minding Center AT DAVAO DE ORO STATE COLLEGE - MAIN CAMPUS, COMPOSTELA, DAVAO DE ORO	PLUMBING PLAN			P 1/1

ENGR. GLADYS E. LEONGAS, CE	ENGR. IAN DAVE P. CORTEZA, ABE	LILYBETH M. MATUNHAY
PROJECT DEVELOPMENT OFFICER II	PROJECT DEVELOPMENT OFFICER III	SUC PRESIDENT I


HANDS OFF!